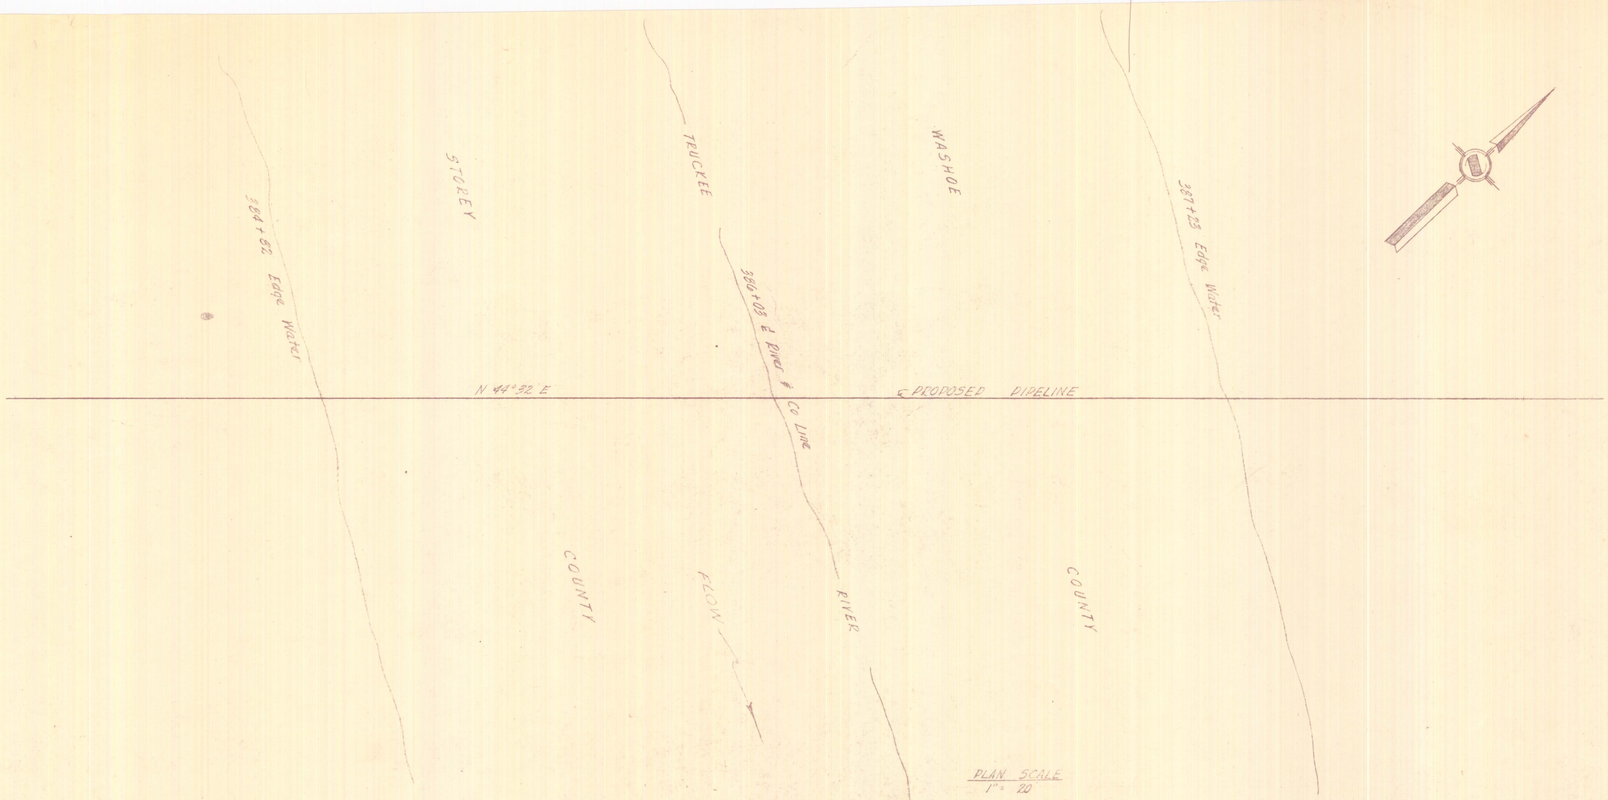

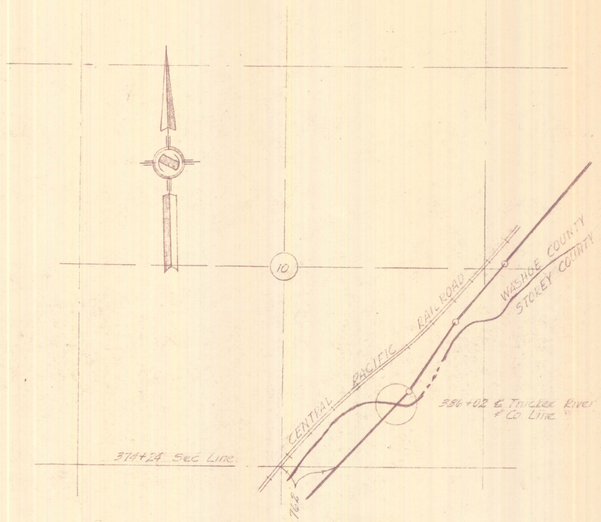

LOCATION PLAN
Scale: 1"=1000'
Section 10
T-19-N R-21-E M.D.M.
STOREY & WASHOE COUNTIES, CALIF.

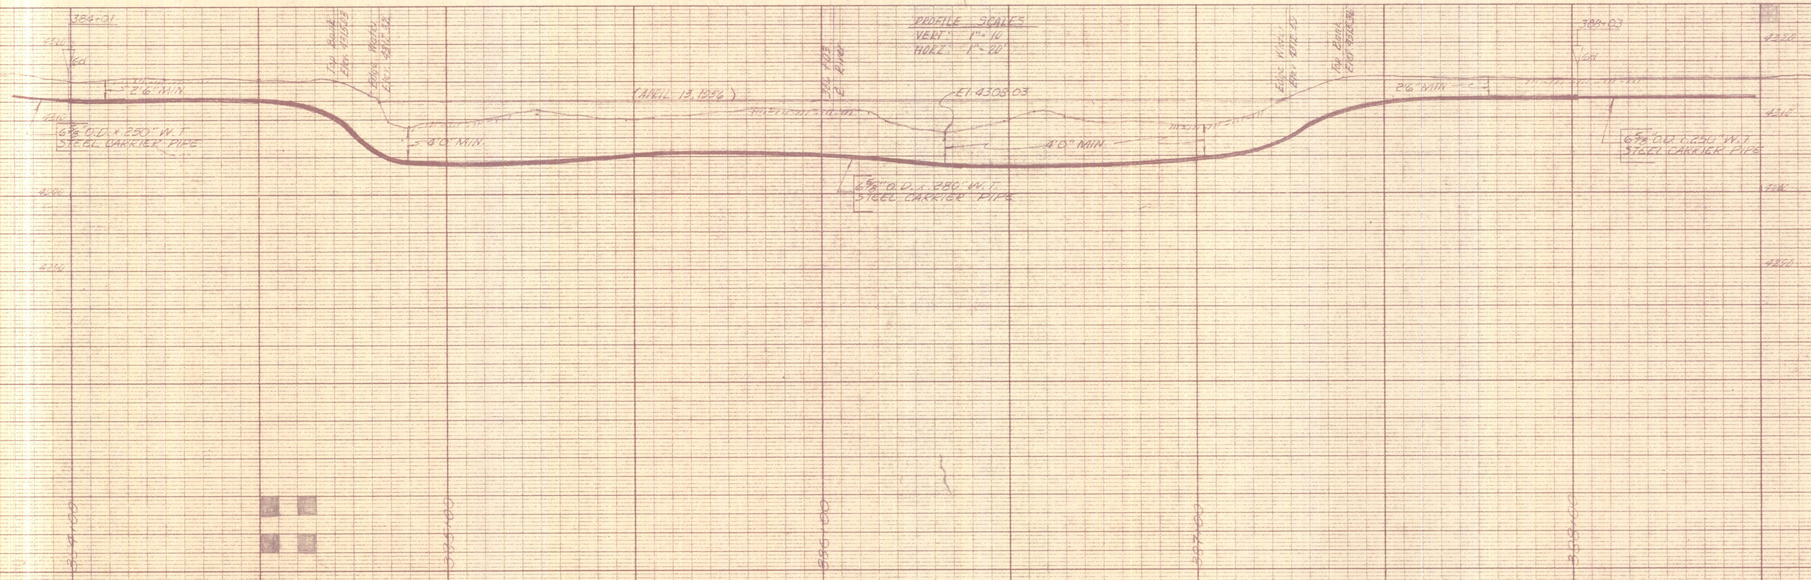

NO	DATE	REVISIONS	BY	CHK	DFTG SUPR	ENGR	CHIEF ENGR	CLIENT
0	1/17/57	ISSUED FOR CONSTRUCTION	HH					

ENGINEERING MANAGEMENT INC
LOS ANGELES SAN FRANCISCO
AGENT FOR
SOUTHERN PACIFIC PIPE LINES INC

6" PIPELINE CROSSING
TRUCKEE RIVER
SEC. 10 T-19-N R-21-E
WASHOE & STOREY COUNTIES, NEVADA

DESIGN:	DATE 13 NOV 56	SUPV'R	ENGR	CH ENGR	CLIENT
DRAWN: A.L.J.	JOB NO.	DRAWING NO.			REV.
CHE'K'D:	2	NWA-5B2-4W			0
SCALE: Noted					