FED. RD. REG. NO.	STATE	PROJECT NO.	COUNTY	SHEET NO.
9	NEVADA			

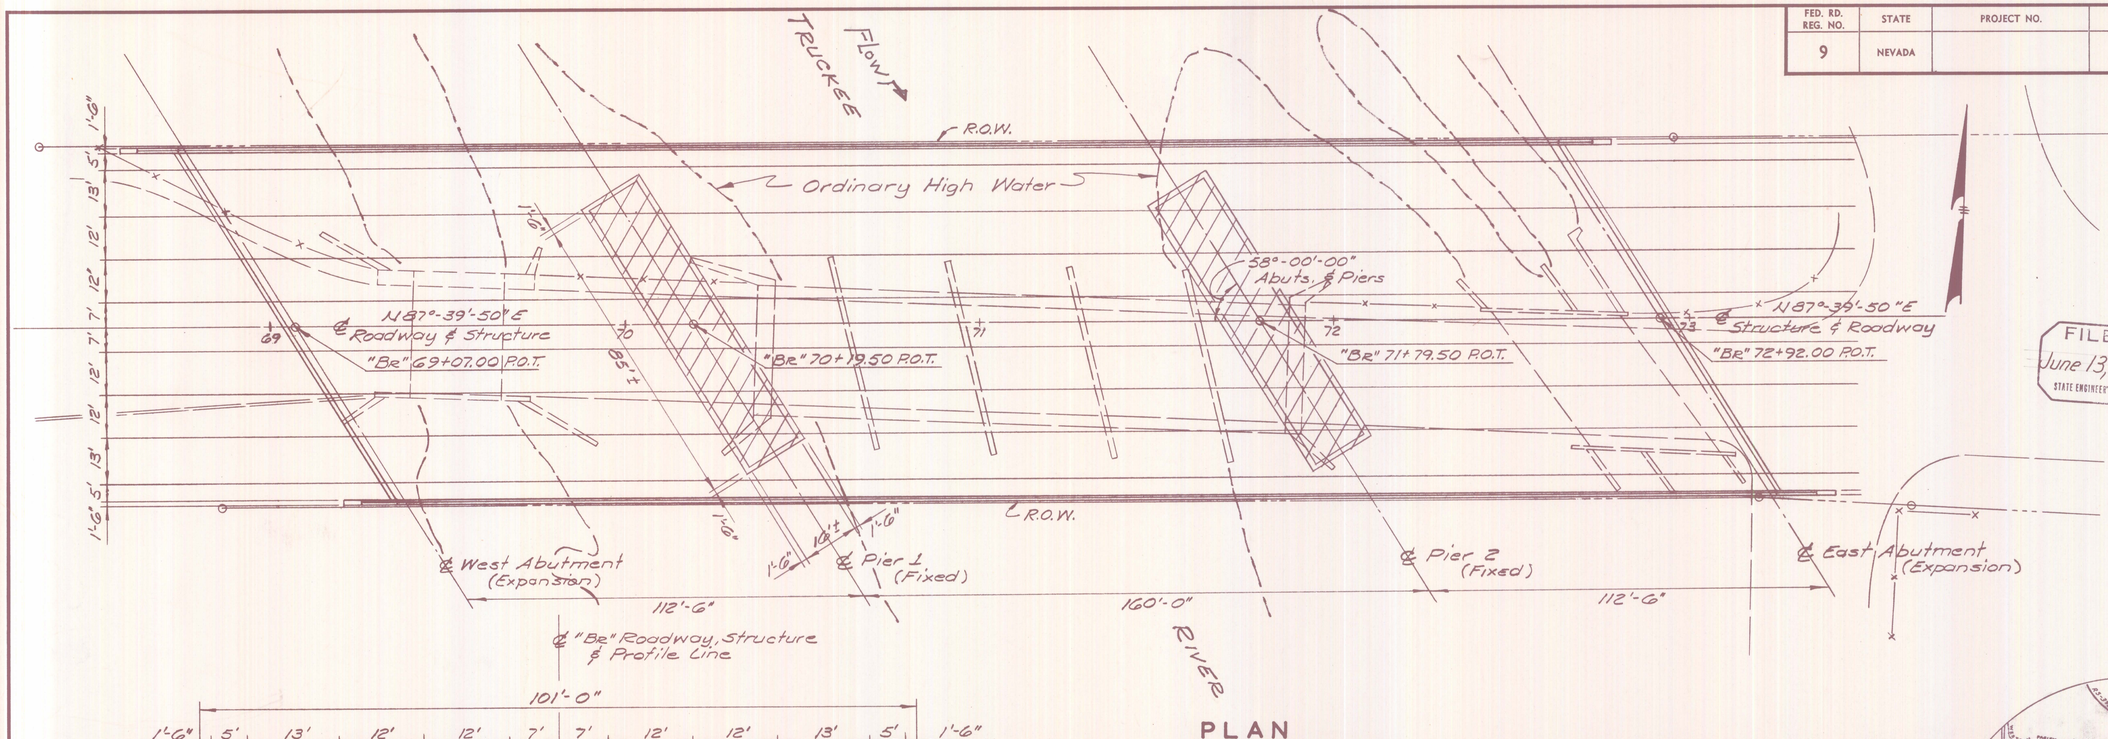

FILED
June 13, 1977
STATE ENGINEER'S OFFICE

APPROVED
this ____ day of ____ 19
State Engineer

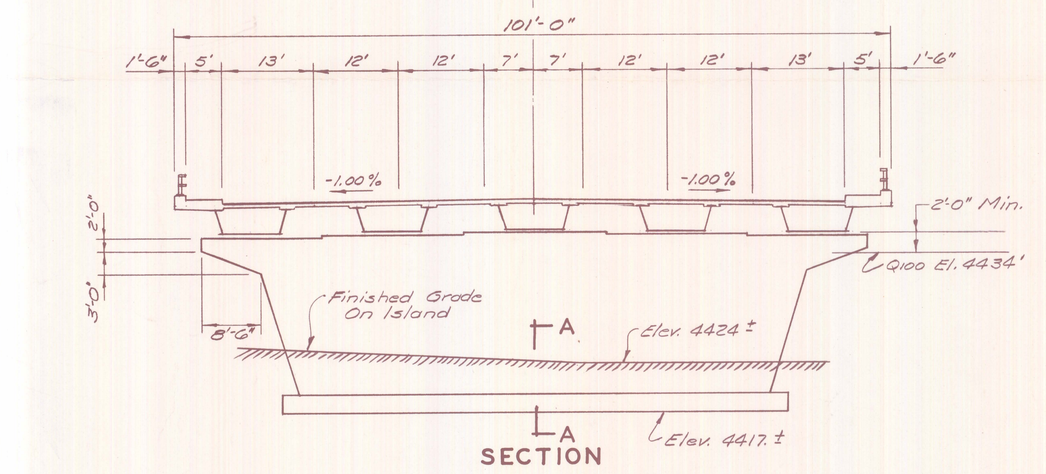

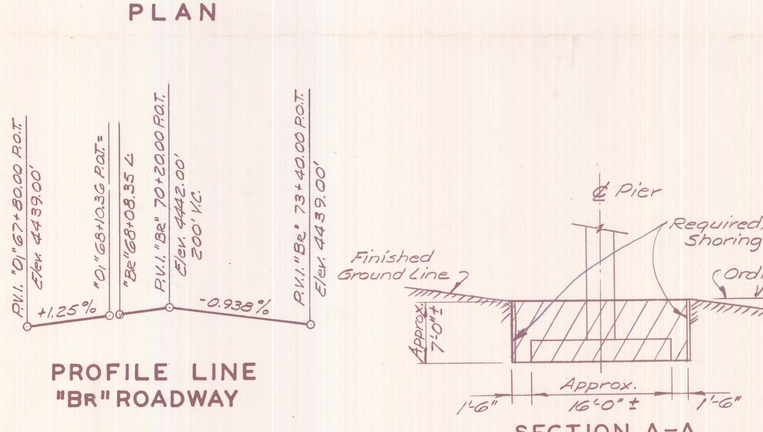

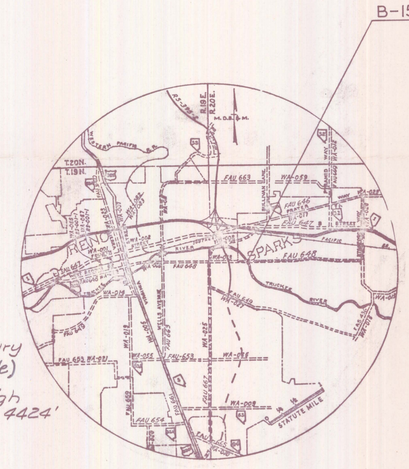

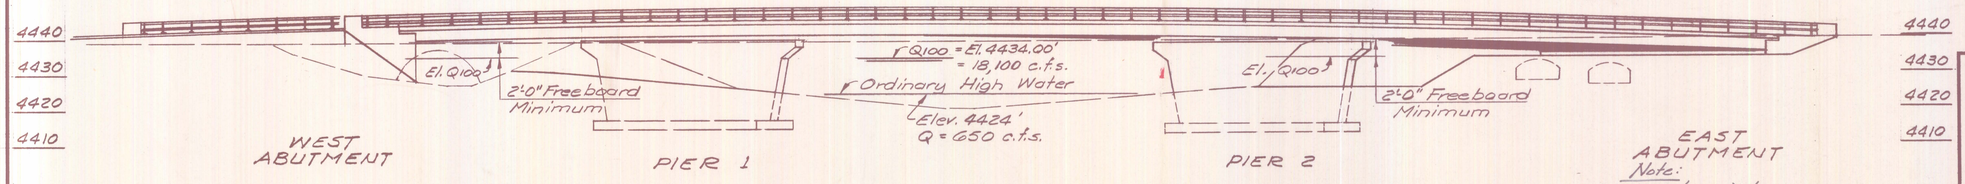

BRIDGE DEPARTMENT	BY	DATE	CHECKED BY	DATE
DESIGN				
DRAWING	PRIESTLEY			
TRACING				

JUN 8 1977

PRELIMINARY
SUBJECT TO REVISION

STATE OF NEVADA
DEPARTMENT OF HIGHWAYS

GLENDALE OVER TRUCKEE RIVER
B-1523

T.R.F.C. Permit No. 19

6804