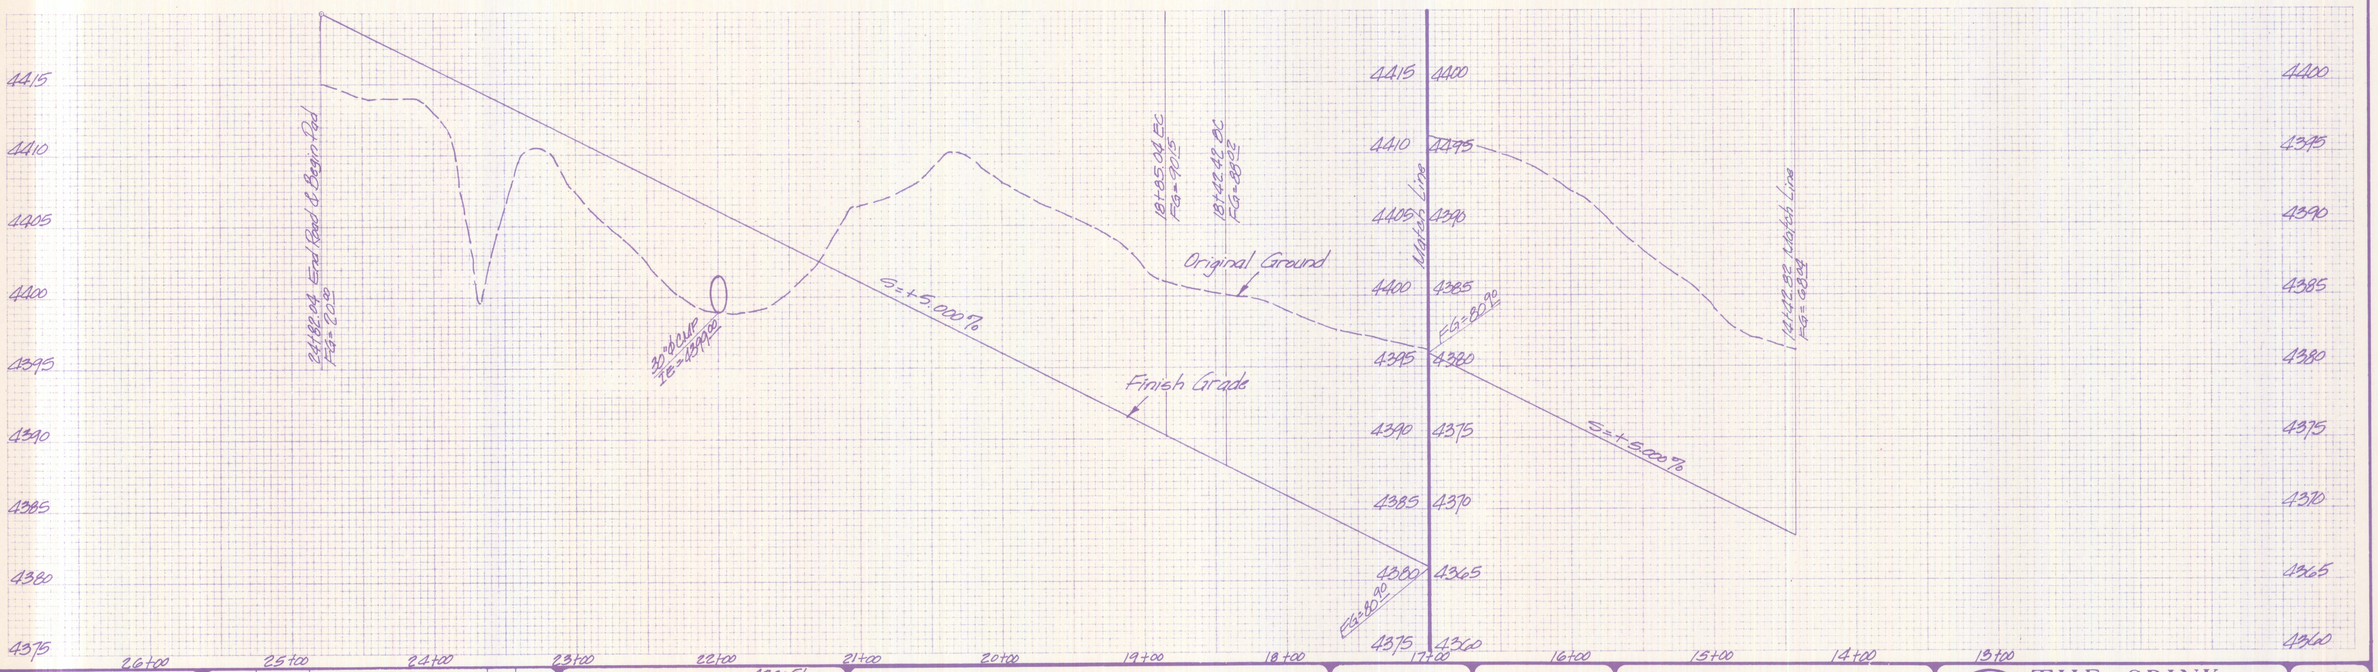

DESIGNED BY J.M.
DRAWN BY [illegible]
CHECKED BY D.M.B.

REV.	DATE	DESCRIPTION	BY	APP'D

BENCH MARK: ELEVATION 4388.51
DATUM U.S.C.&G.S. Brass Cap
DESCRIPTION: Brass Cap #10 C339 set in Concrete Monument & located approx. 830' North-west of intersection of Proposed 30' Road & centerline of Lockwood Road.

TRIPLE M CORPORATION

POR. SE 1/4 SW 1/4 & S 1/2 SE 1/4, SEC. 17, T 19 N, R 21 E, M.D.B.&M.
STOREY COUNTY, NEVADA

FIELD BOOKS
F.B. № 76
F.B. № 81
F.B. №

SCALE
Horiz. 1"=50'
Vert. 1"=5'

JOB № 9044-001
CODE | DRAWING №

ROADWAY ALIGNMENT
STA. 14+42.82 TO STA. 20+00.00

THE SPINK CORPORATION
ENVIRONMENTAL PLANNING · ENGINEERING
ARCHITECTURE · SURVEYING · MAPPING · SYSTEMS
720 F STREET · SACRAMENTO, CALIFORNIA 95814 · PHONE (916) 444-8170

SHEET 2 OF 3

N-25073