WHITE—DIVISION OF WATER RESOURCES
CANARY—CLIENT'S COPY
PINK—WELL DRILLER'S COPY
NDEP #4-000061
PRINT OR TYPE ONLY
DO NOT WRITE ON BACK

STATE OF NEVADA
DIVISION OF WATER RESOURCES

WELL DRILLER'S REPORT

Please complete this form in its entirety in accordance with NRS 534.170 and NAC 534.340

OFFICE USE ONLY
Log No. 109727
Permit No.
Basin 090 pg 1 of 3

NOTICE OF INTENT NO. 60456

1. OWNER Chevron Env. Management Co
MAILING ADDRESS 6001 Bollinger Cyn Rd San Ramon, CA 94583
ADDRESS AT WELL LOCATION 947 Tahoe Blvd Incline Village, Nv 89451

2. LOCATION NW ¼ NE ¼ Sec. 15 T 16 N/S R 18 E Washoe County
PERMIT NO. Issued by Water Resources | 132-231-10 Parcel No. | Incline Subdivision Name

3. WORK PERFORMED
☑ New Well ☐ Replace ☐ Recondition
☐ Deepen ☐ Abandon ☐ Other

4. PROPOSED USE Air Sparge
☐ Domestic ☐ Irrigation ☐ Test
☐ Municipal/Industrial ☑ Monitor ☐ Stock

5. WELL TYPE
☐ Cable ☐ Rotary ☐ RVC
☐ Air ☑ Other Sonic

6. LITHOLOGIC LOG

Material	Water Strata	From	To	Thickness
brn slt w/ cl & sand		0	7	
some cobbles		0	7	7
brn sand w/ slty cl				
some gravel		7	15	8
brn slty sand w/				
fn to coarse gravel		15	22	7
greyish br slty cl				
some gravel	32	22	32	10
greyish clayey silt				
moist, sandy sm gravel		32	35	3
greyish brn silt, cl				
and sand fine to coarse		35	47	12
N: 14767579.74	NAD	83		
E: 2238978.44				
39.258413°N				
119.944473°W				
NAD 27				

AS-6

Date started 7-19, 2007
Date completed 7-19, 2007

7. WELL TEST DATA
TEST METHOD: ☑ Bailer ☐ Pump ☐ Air Lift

G.P.M.	Draw Down (Feet Below Static)	Time (Hours)
	38	
Bail	Recharge	6 Gallons

STATE ENGINEERS OFFICE
2007 OCT -1 AM 10:09
RECEIVED
2007 JUL 10 AM 10:16
RECEIVED

8. WELL CONSTRUCTION
Depth Drilled 47 Feet Depth Cased 38 Feet

HOLE DIAMETER (BIT SIZE)
6 Inches From 0 Feet To 47 Feet
Inches Feet Feet
Inches Feet Feet

CASING SCHEDULE

Size O.D. (Inches)	Weight/Ft. (Pounds)	Wall Thickness (Inches)	From (Feet)	To (Feet)
2 3/8	Schd	80	0	38

Perforations:
Type perforation Slotted
Size perforation .020
From 37 feet to 38 feet
From feet to feet
From feet to feet
From feet to feet
From feet to feet

Surface Seal: ☑ Yes ☐ No
Depth of Seal 1'-34 / 34-36
Placement Method: ☐ Pumped ☑ Poured med. chips
Seal Type: ☐ Neat Cement ☑ Cement Grout ☐ Concrete Grout
Gravel Packed: ☑ Yes ☐ No
From 36 feet to 38.5 feet

9. WATER LEVEL
Static water level 32.3 feet below land surface
Artesian flow — G.P.M. — P.S.I.
Water temperature C °F Quality

10. DRILLER'S CERTIFICATION
This well was drilled under my supervision and the report is true to the best of my knowledge.
Name Mario Romero / Prosonic
Contractor
Address 12464 McCann Dr.
Contractor
Santa Fe Springs, CA 90670
Nevada contractor's license number issued by the State Contractor's Board 0051765
Nevada driller's license number issued by the Division of Water Resources, the on-site driller M-2313
Signed [signature]
By driller performing actual drilling on site or contractor
Date 8-23-07

(Rev. 12-01) USE ADDITIONAL SHEETS IF NECESSARY (O)-627

Log#109727
pg 2 of 3

Map of Site:

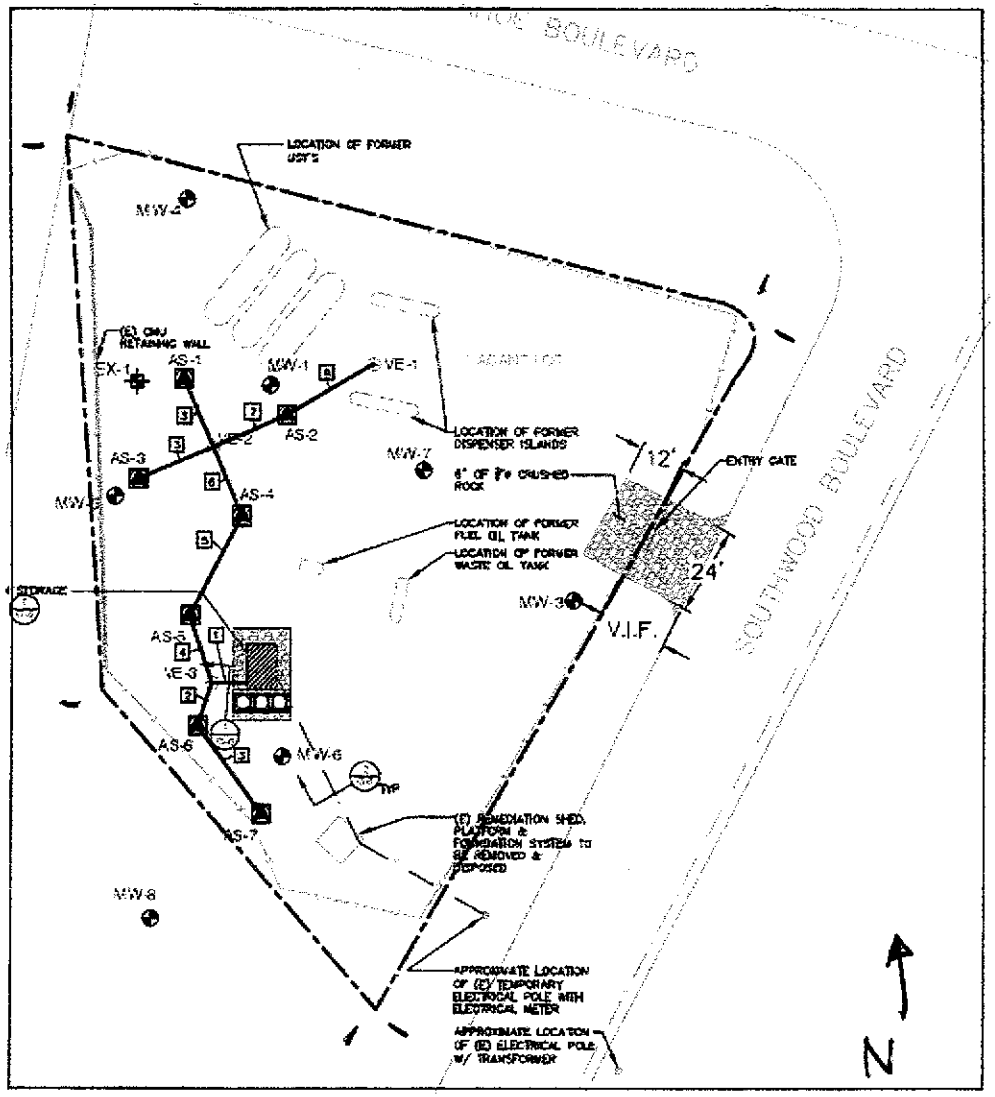

RECEIVED
2007 OCT -1 AM 10:09
STATE ENGINEERS OFFICE

RECEIVED
2008 JUL 10 AM 10:16
STATE ENGINEERS OFFICE

Log# 109727 pg 3 of 3

SECOR

JOB NAME _____
JOB NO. _____
CALCULATED BY _____ DATE _____
CHECKED BY _____ DATE _____
SHEET _____ OF _____

Scale: 1" = 20'

VSE 20 scale engineering

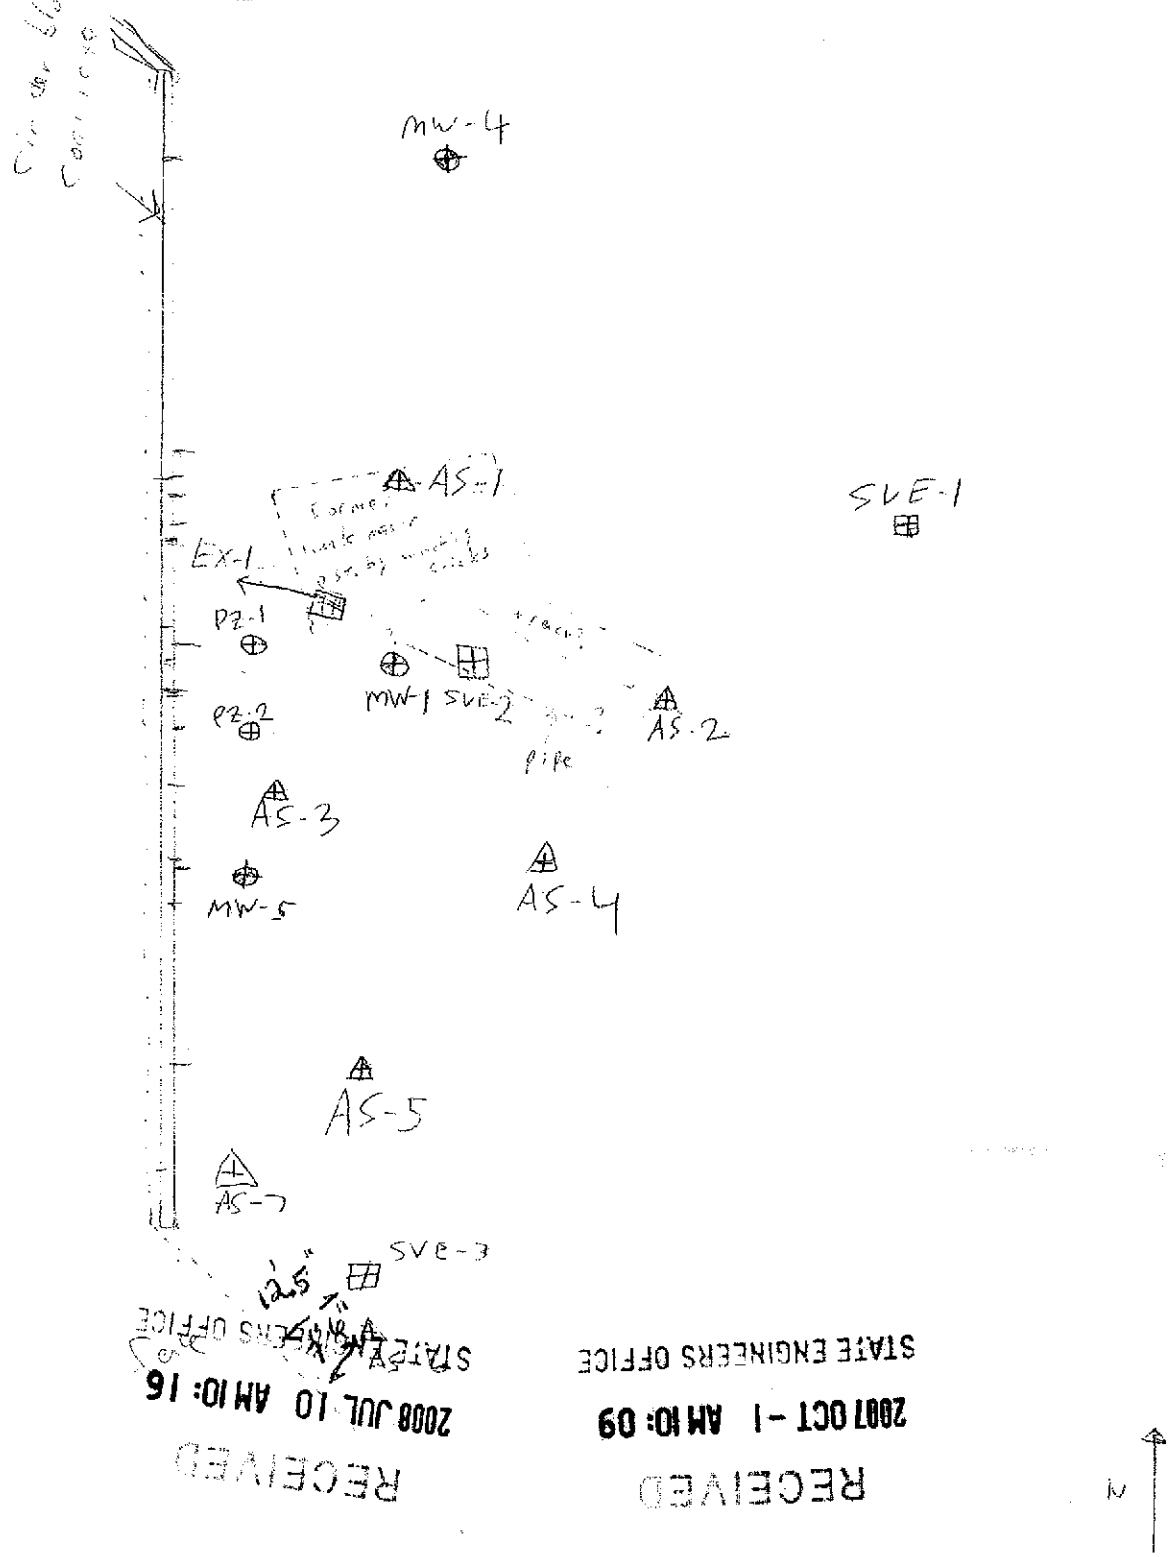

RECEIVED
2007 OCT -1 AM 10: 09
STATE ENGINEERS OFFICE

RECEIVED
2008 JUL 10 AM 10: 16
STATE ENGINEERS OFFICE