WHITE—DIVISION OF WATER RESOURCES
CANARY—CLIENT'S COPY
PINK—WELL DRILLER'S COPY
NDEP # 4-000061
PRINT OR TYPE ONLY
DO NOT WRITE ON BACK

STATE OF NEVADA
DIVISION OF WATER RESOURCES

WELL DRILLER'S REPORT

Please complete this form in its entirety in accordance with NRS 534.170 and NAC 534.340

OFFICE USE ONLY
Log No. 109732
Permit No.
Basin 099 pg 1 of 3

NOTICE OF INTENT NO. 60451

1. OWNER Chevron Env. Management Co.
MAILING ADDRESS 6001 Bollinger Cyn Rd
San Ramon, CA 94583
ADDRESS AT WELL LOCATION 947 Tahoe Blvd
Incline Village, NV 89451

2. LOCATION NW ¼ NE ¼ Sec. 15 T. 16 N/S R. 18 E. Washoe County
PERMIT NO. Issued by Water Resources | 132-271-10 Parcel No. | Incline Subdivision Name

3. WORK PERFORMED
☑ New Well ☐ Replace ☐ Recondition
☐ Deepen ☐ Abandon ☐ Other

4. PROPOSED USE Air sparge
☐ Domestic ☐ Irrigation ☐ Test
☐ Municipal/Industrial ☑ Monitor ☐ Stock

5. WELL TYPE
☐ Cable ☐ Rotary ☐ RVC
☐ Air ☑ Other Sonic

6. LITHOLOGIC LOG

Material	Water Strata	From	To	Thickness
brn sandy slt w/ some Gravel		0	8	8
brn sand w/ silt trace cl & gravel		8	18	10
brn to greyish brn sand w/ Gravel, some silt		18	28	10
brnish yellow silty cl w/ sand & Gravel		28	32	4
brn silty sand wet	32	32	35	3
brn sandy silt, trace cl & gravel		35	41	6
grey to br sand w/ silt trace cl		41	47	6
N: 14767596.91	NAD	83		
E: 2238967.72				
39.258460°N				
119.944511°W	NAD27			

Date started 7-19, 2007
Date completed 7-19, 2007

7. WELL TEST DATA
TEST METHOD: ☑ Bailer ☑ Pump ☐ Air Lift

G.P.M.	Draw Down Feet Below Static	Time (Hours)
	35	1 hr

8. WELL CONSTRUCTION
Depth Drilled 47 Feet Depth Cased 41 Feet

HOLE DIAMETER (BIT SIZE)

Inches	From Feet	To Feet
6"	0	47

CASING SCHEDULE

Size O.D. (Inches)	Weight/Ft. (Pounds)	Wall Thickness (Inches)	From (Feet)	To (Feet)
2 3/8	Schd	80	0	41

Perforations:
Type perforation Slotted
Size perforation .020
From 41 feet to 47 feet
From feet to feet
From feet to feet
From feet to feet
From feet to feet

Surface Seal: ☑ Yes ☐ No
Depth of Seal 1'-37 / 37-39
Placement Method: ☐ Pumped ☑ Poured
Seal Type: ☐ Neat Cement ☑ Cement Grout ☐ Concrete Grout
med chips

Gravel Packed: ☑ Yes ☐ No
From 39 feet to 41.5 feet

9. WATER LEVEL
Static water level 31.3 feet below land surface
Artesian flow — G.P.M. — P.S.I.
Water temperature C °F Quality

10. DRILLER'S CERTIFICATION
This well was drilled under my supervision and the report is true to the best of my knowledge.
Name Mario Romero / Prosonic Contractor
Address 12464 Mc Cann Dr. Contractor
Santa Fe Springs, CA
Nevada contractor's license number issued by the State Contractor's Board 0051765
Nevada driller's license number issued by the Division of Water Resources, the on-site driller m-2313
Signed By driller performing actual drilling on site or contractor
Date 8-23-07

RECEIVED 2008 JUL 10 AM 10:16 STATE ENGINEERS OFFICE
RECEIVED 2007 OCT -1 AM 10:09 STATE ENGINEERS OFFICE

(Rev. 12-01) USE ADDITIONAL SHEETS IF NECESSARY (O)-627

Map of Site:

Log# 109732
Pg 2 of 3

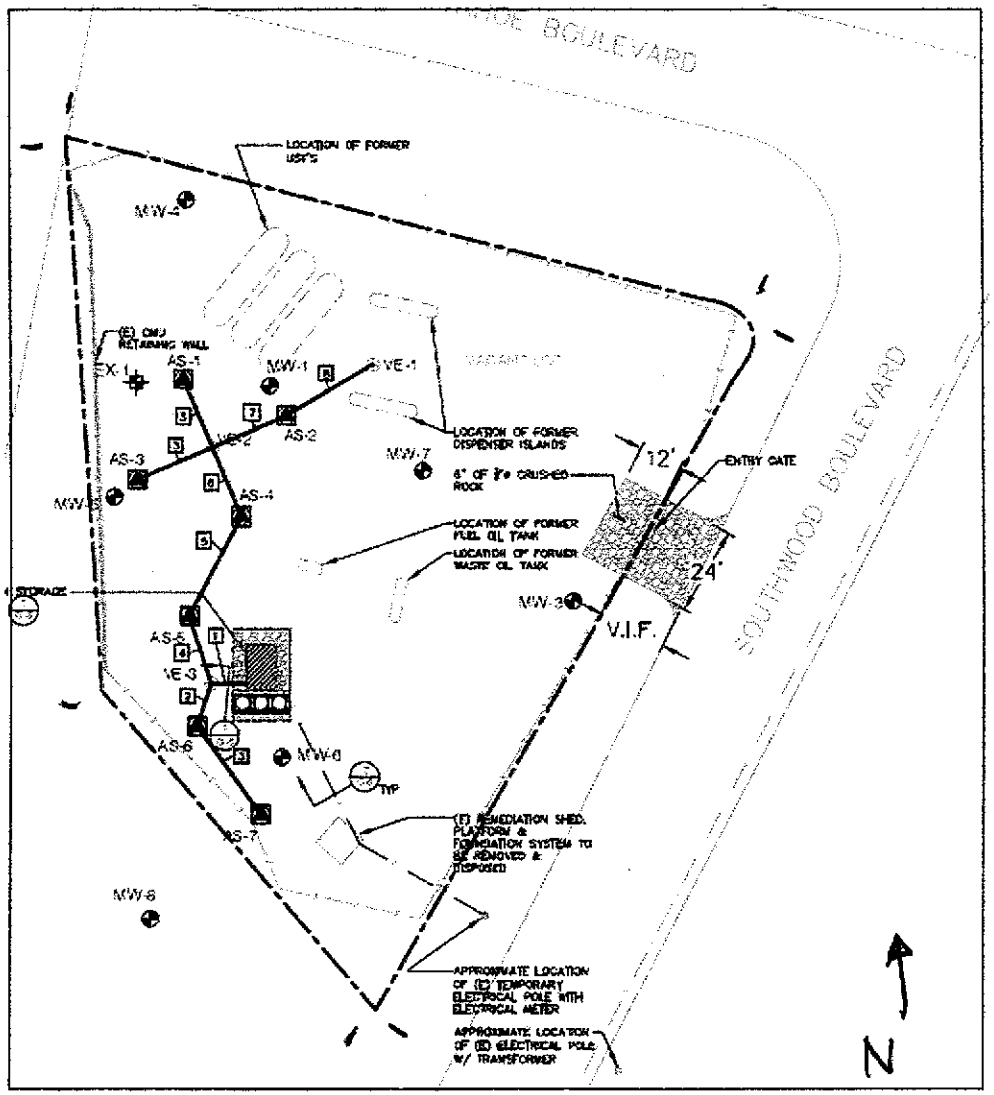

RECEIVED
2007 OCT -1 AM 10: 09
STATE ENGINEERS OFFICE

RECEIVED
2008 JUL 10 AM 10: 16
STATE ENGINEERS OFFICE

Log# 109732 pg 3 of 3

SECOR

JOB NAME _____
JOB NO. _____
CALCULATED BY _____ DATE _____
CHECKED BY _____ DATE _____
SHEET _____ OF _____

Scale: 1" = 20'

VSE 20 scale on engineering

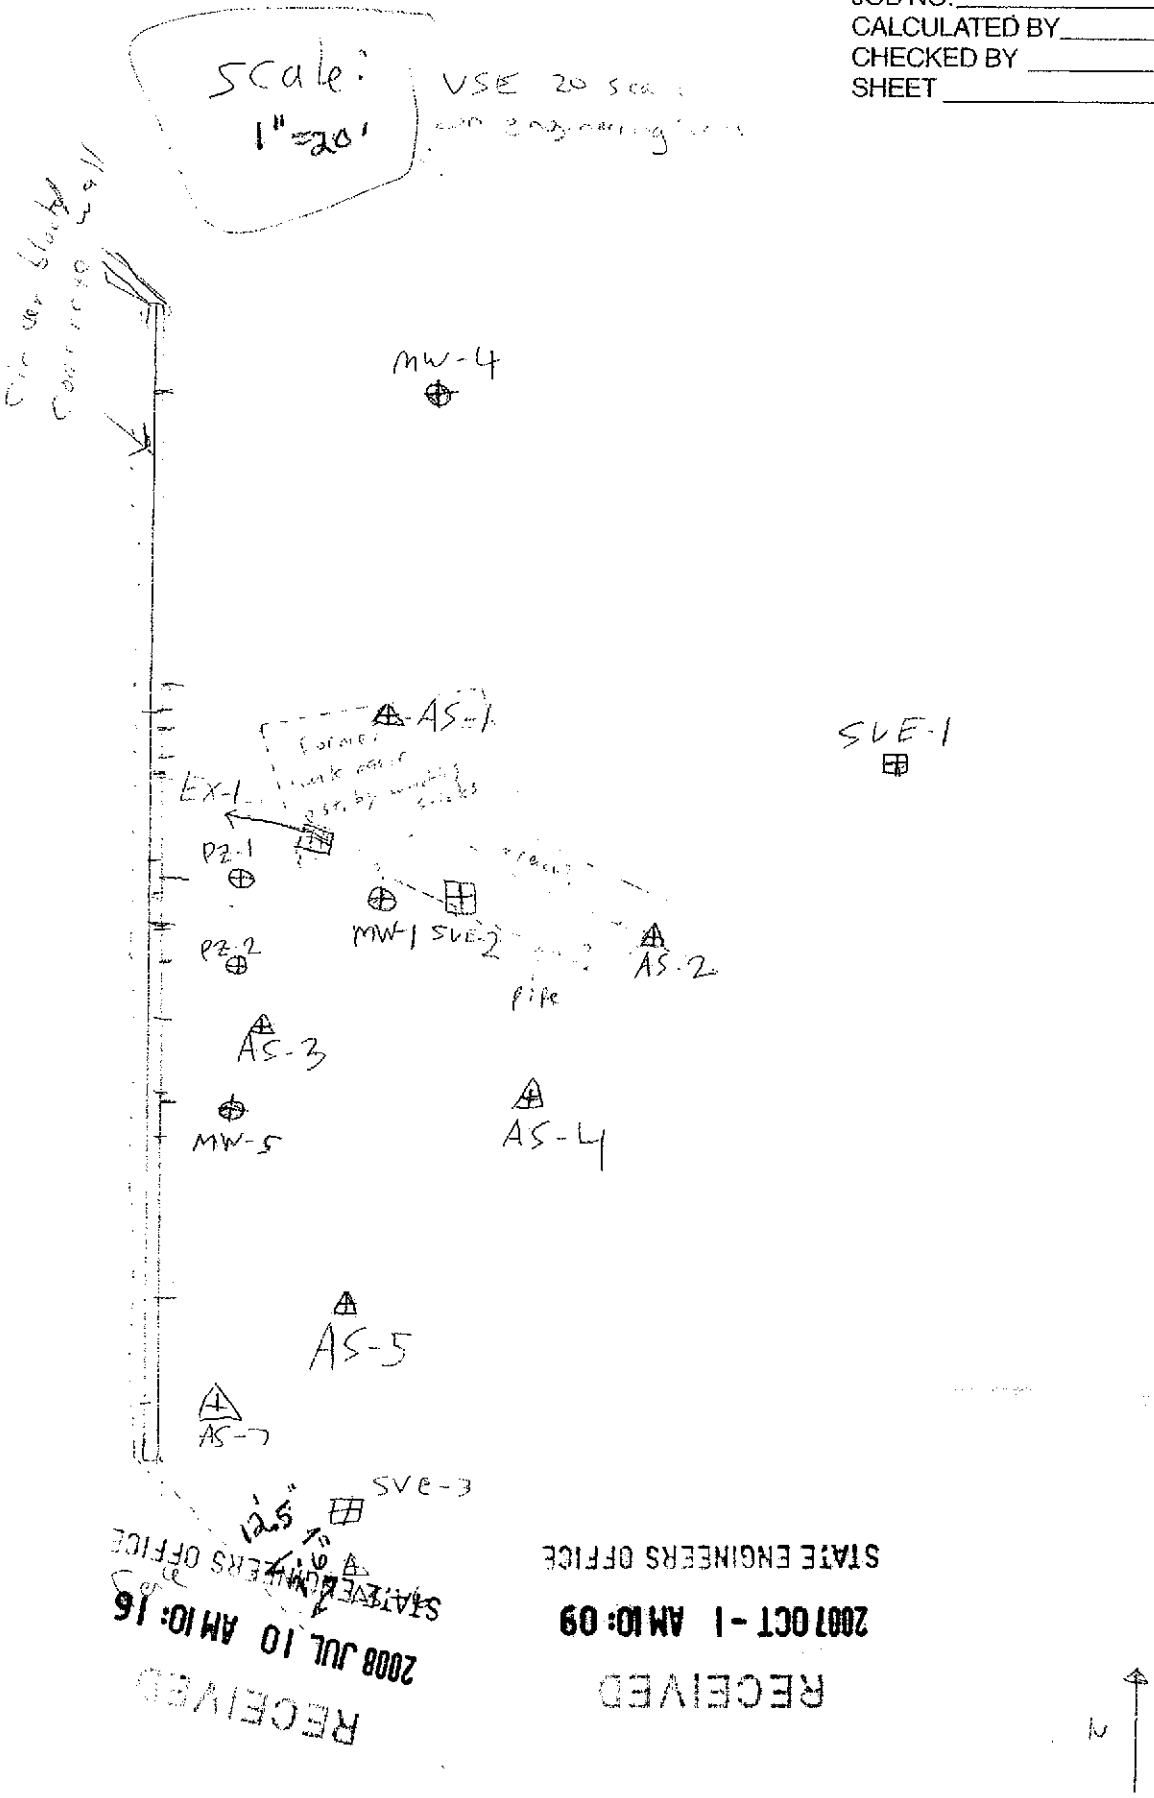

RECEIVED
2008 JUL 10 AM 10: 16
STATE ENGINEERS OFFICE

RECEIVED
2007 OCT - 1 AM 10: 09
STATE ENGINEERS OFFICE