WHITE—DIVISION OF WATER RESOURCES
CANARY—CLIENT'S COPY
PINK—WELL DRILLER'S COPY
NDEP#4-000061
PRINT OR TYPE ONLY
DO NOT WRITE ON BACK

STATE OF NEVADA
DIVISION OF WATER RESOURCES

WELL DRILLER'S REPORT

Please complete this form in its entirety in accordance with NRS 534.170 and NAC 534.340

OFFICE USE ONLY 109733
Log No.
Permit No.
Basin 090 pg 1 of 3

NOTICE OF INTENT NO. 60450

1. OWNER Chevron Env. Management Co.
MAILING ADDRESS 6001 Bollinger Cyn Rd
San Ramon, CA 94583
ADDRESS AT WELL LOCATION 947 Tahoe Blvd.
Incline Village, NV 89451

2. LOCATION NW ¼ NE ¼ Sec. 15 T. 16 N/S R. 18 E. Washoe County
PERMIT NO. Issued by Water Resources | 132-231-10 Parcel No. | Incline Subdivision Name

3. WORK PERFORMED
☒ New Well ☐ Replace ☐ Recondition
☐ Deepen ☐ Abandon ☐ Other

4. PROPOSED USE
☐ Domestic ☐ Irrigation ☐ Test
☐ Municipal/Industrial ☒ Monitor ☐ Stock

5. WELL TYPE
☐ Cable ☐ Rotary ☐ RVC
☐ Air ☒ Other Sonic

6. LITHOLOGIC LOG

Material	Water Strata	From	To	Thickness
brn Sand & Gravel				
trace silt		0	19	19
reddish br silty sand				
w/cl some gravel		19	24	5
brn sand w/ cobbles				
some silt		24	31	7
brn silty sand	32.5	31	36	5
SVE-2				
N: 14767650.09	NAD	83		
E: 2238990.57				
39.258607°N				
119.944433°W				
NAD 27 TR				

Date started 7-24, 2007
Date completed 7-24, 2007

7. WELL TEST DATA
TEST METHOD: ☒ Bailer ☐ Pump ☐ Air Lift

G.P.M.	Draw Down (Feet Below Static)	Time (Hours)
Battery		

8. WELL CONSTRUCTION
Depth Drilled 36 Feet Depth Cased 34.5 Feet

HOLE DIAMETER (BIT SIZE)

Inches	From Feet	To Feet
8	0	36

CASING SCHEDULE

Size O.D. (Inches)	Weight/Ft. (Pounds)	Wall Thickness (Inches)	From (Feet)	To (Feet)
4	Sch 80		0	34

Perforations:
Type perforation slotted
Size perforation .020
From 24 feet to 34 feet
From feet to feet
From feet to feet
From feet to feet
From feet to feet

Surface Seal: ☒ Yes ☐ No
Depth of Seal 1-21 / 21-23
Placement Method: ☐ Pumped ☒ Poured med chips
Seal Type: ☐ Neat Cement ☒ Cement Grout ☐ Concrete Grout
Gravel Packed: ☒ Yes ☐ No
From 23 feet to 34.5 feet

9. WATER LEVEL
Static water level 31.9 feet below land surface
Artesian flow — G.P.M. — P.S.I.
Water temperature C °F Quality

10. DRILLER'S CERTIFICATION
This well was drilled under my supervision and the report is true to the best of my knowledge.
Name Mario Romero / Prosonic Contractor
Address 12464 McCann Dr Contractor
Santa Fe Springs, CA 90670
Nevada contractor's license number issued by the State Contractor's Board 0051765
Nevada driller's license number issued by the Division of Water Resources, the on-site driller M-2313
Signed By driller performing actual drilling on site or contractor
Date 9-17-07

(Rev. 12-01) USE ADDITIONAL SHEETS IF NECESSARY (O)-627

Map of Site:

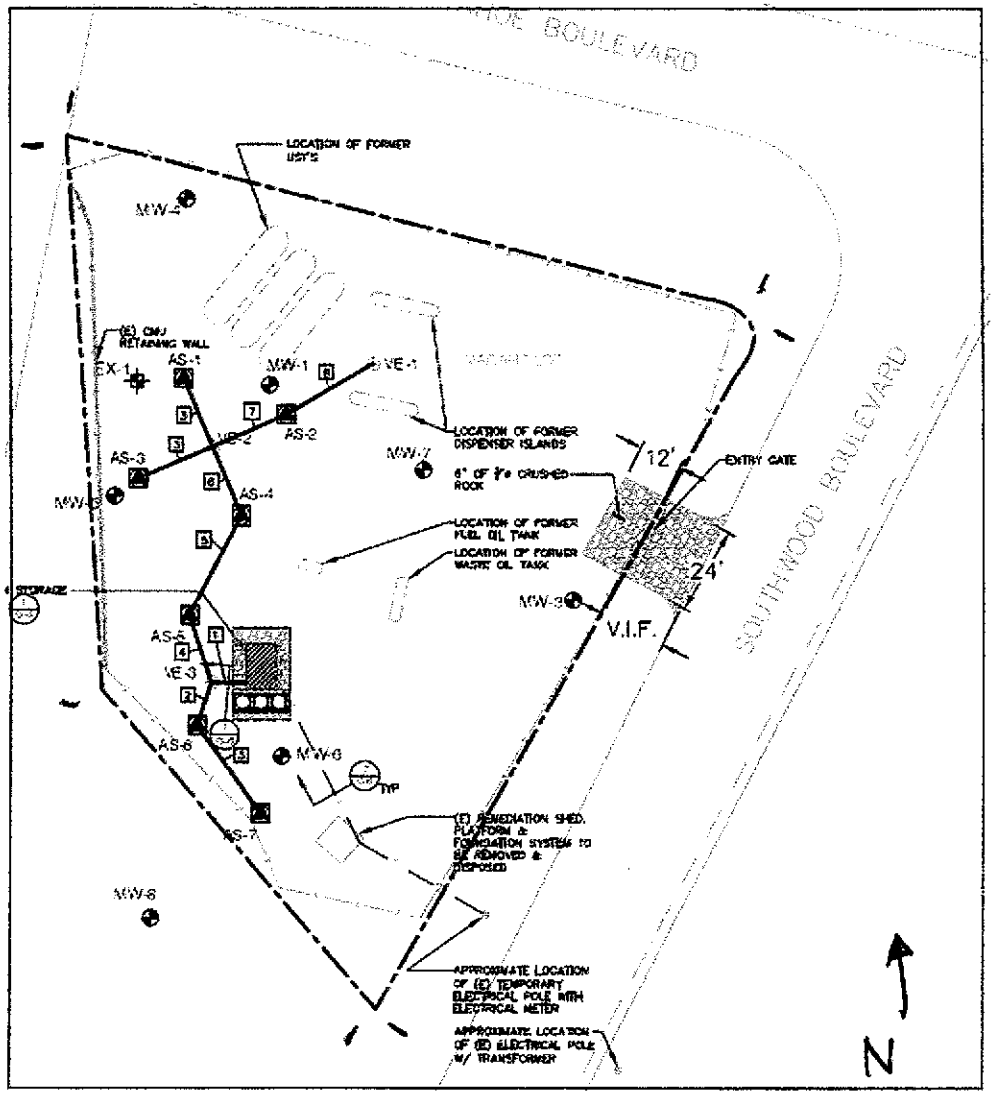

RECEIVED
2008 JUL 10 AM 10: 16
STATE ENGINEERS OFFICE

RECEIVED
2007 OCT -1 AM 10: 08
STATE ENGINEERS OFFICE

Log # 109733
Pg 2 of 3

Log# 109733
pg 3 of 3

SECOR

JOB NAME _____
JOB NO. _____
CALCULATED BY _____ DATE _____
CHECKED BY _____ DATE _____
SHEET _____ OF _____

Scale: 1" = 20'

USE 20 scale on engineering

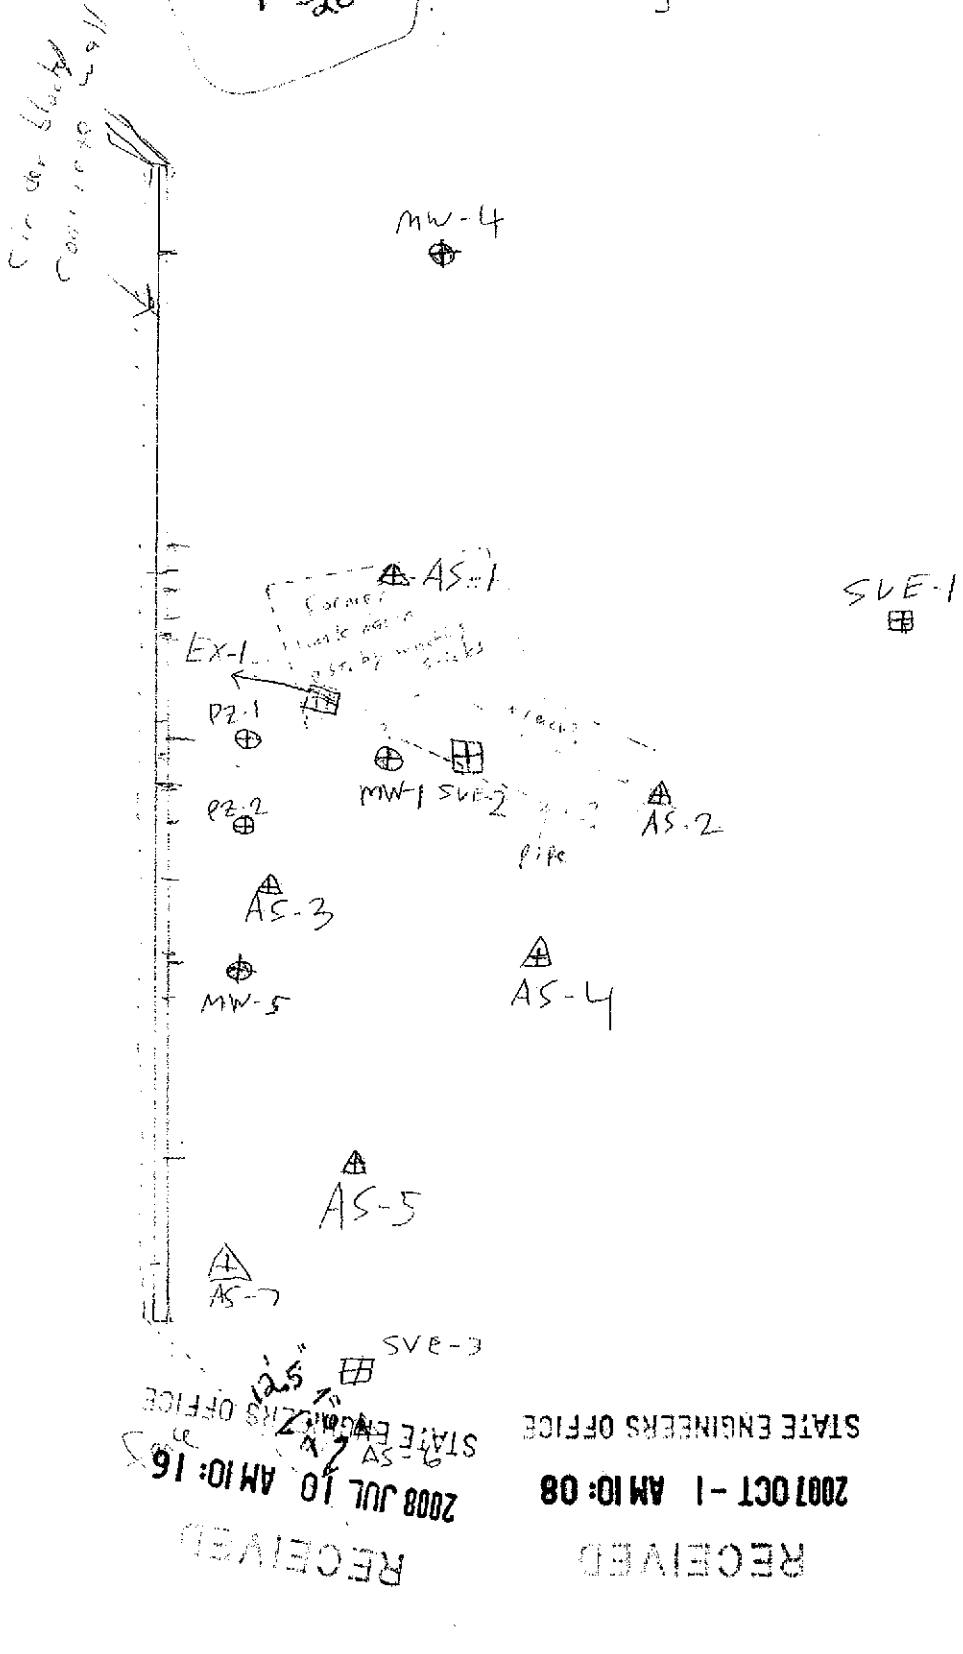

RECEIVED
2008 JUL 10 AM 10: 16
STATE ENGINEERS OFFICE
RECEIVED
2007 OCT -1 AM 10: 08
STATE ENGINEERS OFFICE