WHITE—DIVISION OF WATER RESOURCES
CANARY—CLIENT'S COPY
PINK—WELL DRILLER'S COPY

PRINT OR TYPE ONLY
DO NOT WRITE ON BACK

STATE OF NEVADA
DIVISION OF WATER RESOURCES

WELL DRILLER'S REPORT

Please complete this form in its entirety in accordance with NRS 534.170 and NAC 534.340

OFFICE USE ONLY
Log No. 112823
Permit No.
Basin Ø49

NOTICE OF INTENT NO. 63113

1. OWNER JB.R. ENVIRONMENTAL CONSULTANTS
MAILING ADDRESS 1165 E. JENNINGS WAY SUITE 101 ELKO NV. 89801
ADDRESS AT WELL LOCATION 175 FIFTH ST. ELKO NV.

2. LOCATION NE ¼ SE ¼ Sec. 15 T. 34 N/S R. 55 E. ELKO County
PERMIT NO. M/O 1693 (Issued by Water Resources) | 001-345-002 (Parcel No.) | 40.8313° 115.7609° NAD27 (Subdivision Name)

3. WORK PERFORMED
☒ New Well ☐ Replace ☐ Recondition
☐ Deepen ☐ Abandon ☐ Other

4. PROPOSED USE
☐ Domestic ☐ Irrigation ☐ Test
☐ Municipal/Industrial ☒ Monitor ☐ Stock

5. WELL TYPE
☐ Cable ☐ Rotary ☐ RVC
☐ Air ☒ Other Auger

6. LITHOLOGIC LOG MW#9

Material	Water Strata	From	To	Thickness
Fill		0	2	2
Clay Brown		2	8	6
Light Gravel		8	12	4
Gravel	17	12	22	10
Brown Clay		22	25	3

Date started 1/17, 2011
Date complated 1/17, 2011

7. WELL TEST DATA
TEST METHOD: ☐ Bailer ☐ Pump ☐ Air Lift

G.P.M.	Draw Down (Feet Below Static)	Time (Hours)
N/A		

STATE ENGINEERS OFFICE
2011 JAN 27 AM 11:25
RECEIVED

8. WELL CONSTRUCTION
Depth Drilled 25 Feet Depth Cased 25 Feet

HOLE DIAMETER (BIT SIZE)

	From	To
8 Inches	0 Feet	25 Feet
Inches	Feet	Feet
Inches	Feet	Feet

CASING SCHEDULE

Size O.D. (Inches)	Weight/Ft. (Pounds)	Wall Thickness (Inches)	From (Feet)	To (Feet)
2"	PVC	Sch 40	0	25

Perforations:
Type perforation Fac
Size perforation .020
From 10 feet to 25 feet
From feet to feet
From feet to feet
From feet to feet
From feet to feet

Surface Seal: ☒ Yes ☐ No
Depth of Seal 8'
Placement Method: ☒ Pumped ☒ Poured
Seal Type: ☒ Neat Cement ☐ Cement Grout ☐ Concrete Grout

Gravel Packed: ☒ Yes ☐ No
From 8 feet to 25 feet

9. WATER LEVEL
Static water level 17 feet below land surface
Artesian flow N/A G.P.M. N/A P.S.I.
Water temperature Cold °F Quality N/A

10. DRILLER'S CERTIFICATION
This well was drilled under my supervision and the report is true to the best of my knowledge.
Name ANDRESEN Drilling (Contractor)
Address 1635 Belford Rd. (Contractor)
RENO NV. 89509
Nevada contractor's license number issued by the State Contractor's Board 34525
Nevada driller's license number issued by the Division of Water Resources, the on-site driller 1028
Signed [signature] By driller performing actual drilling on site or contractor
Date 1/26/11

(Rev. 12-01) USE ADDITIONAL SHEETS IF NECESSARY (O)-627

2 of 2
Log No. 112823

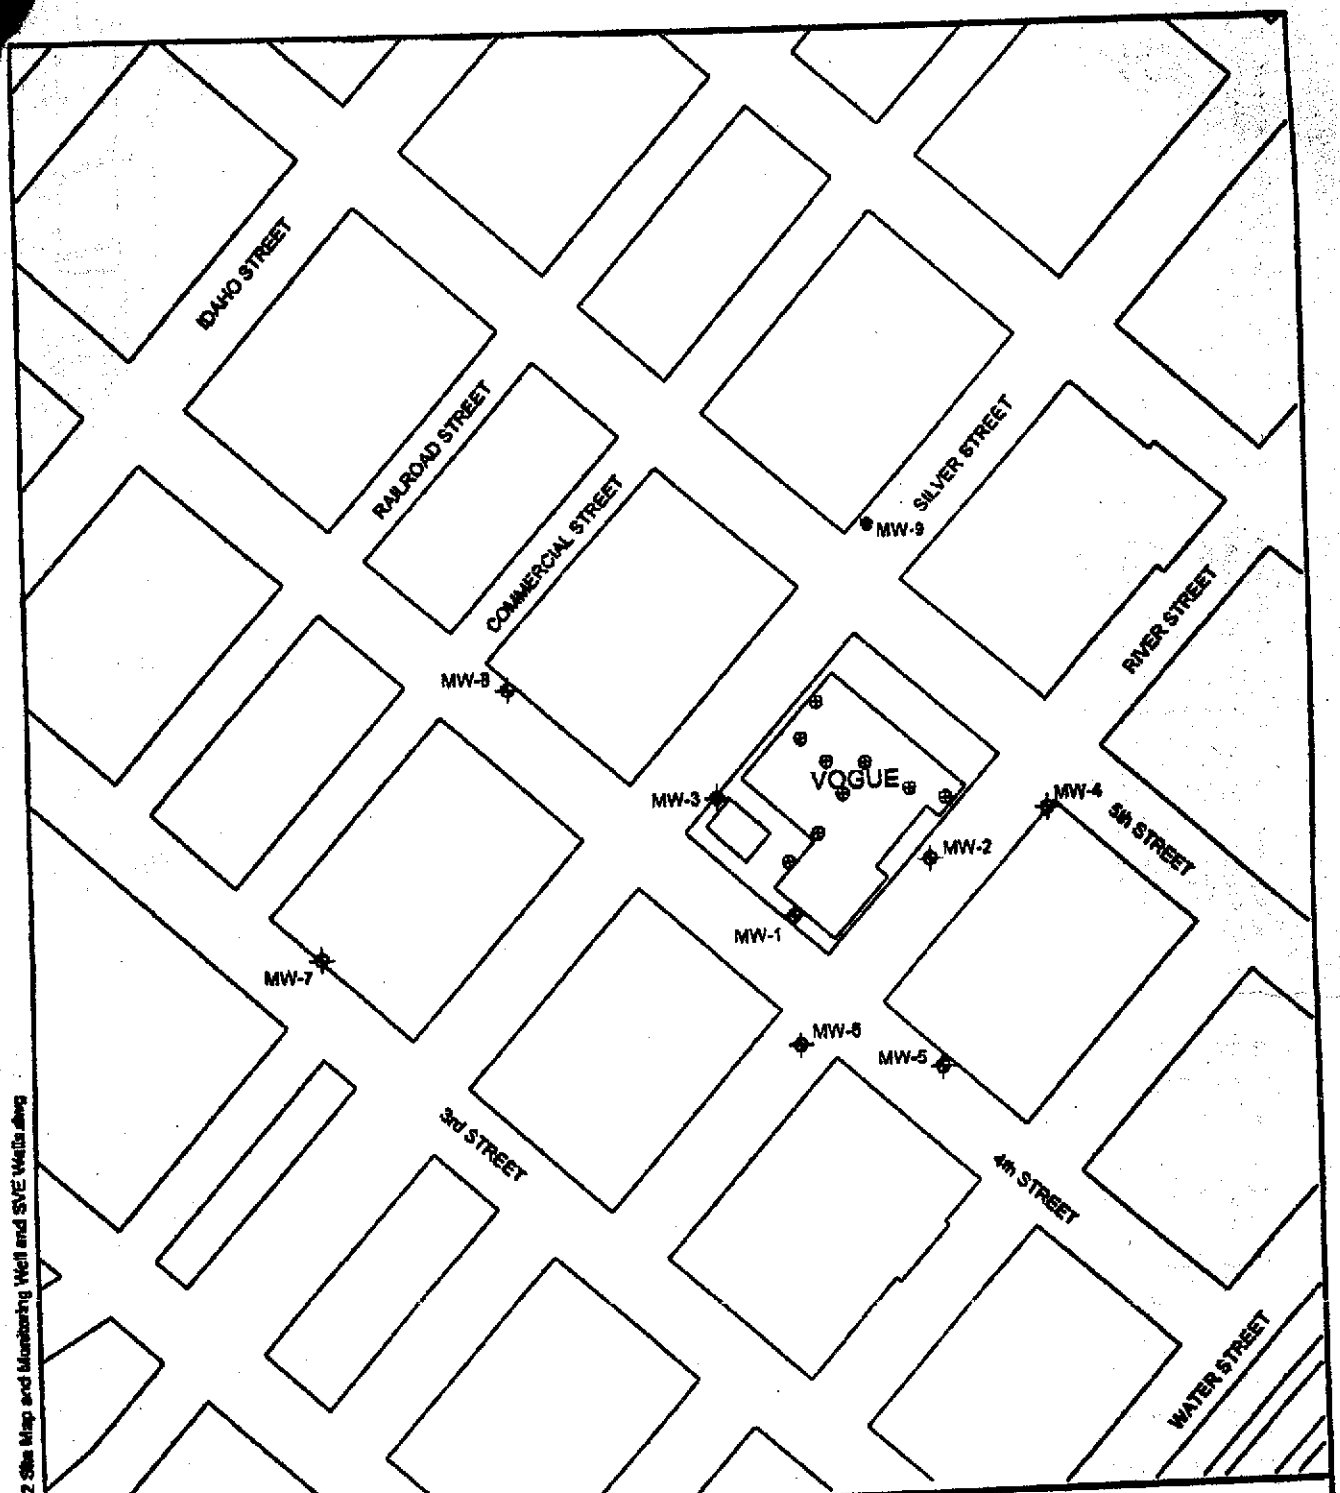

EXPLANATION

MW-2 Existing Groundwater Monitoring Well

Proposed Monitoring Well

Proposed SVE Wells

N

200 0 200 FEET

VOGUE DRY CLEANERS
ELKO, NEVADA

FIGURE 2
SITE MAP AND PROPOSED
MONITORING WELL AND SVE WELLS

JBR

DRAWN BY: CP

DATE DRAWN: 02/25/10

SCALE: 1"=200'

RECEIVED
2011 JAN 27 AM 11:25
STATE ENGINEER'S OFFICE

E:\drawings\Vogue-01\C39\K02.18.2010\Fig2 Site Map and Monitoring Well and SVE Wells.dwg