Log #34853

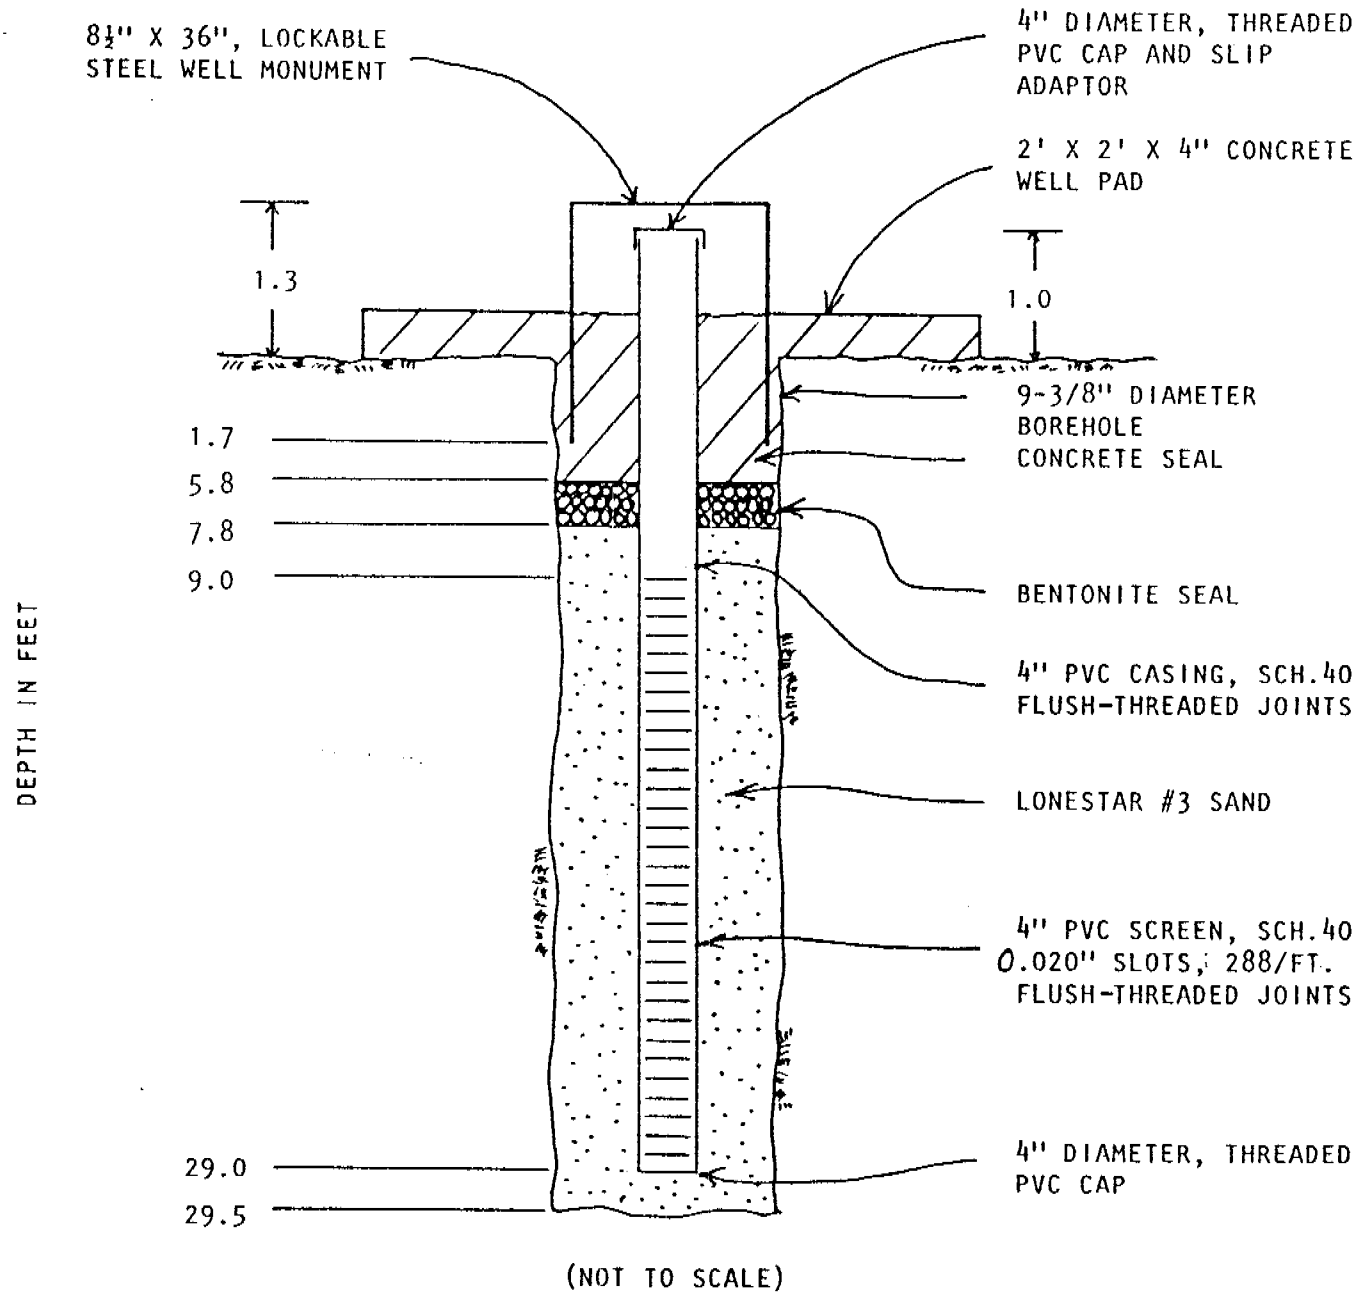

MONITORING WELL MW-11

CONSTRUCTION DETAILS

JOB L90317.FC DATE 10-17-90 DR. W O.E. W W.P. Jp CHKD W

FORM 120

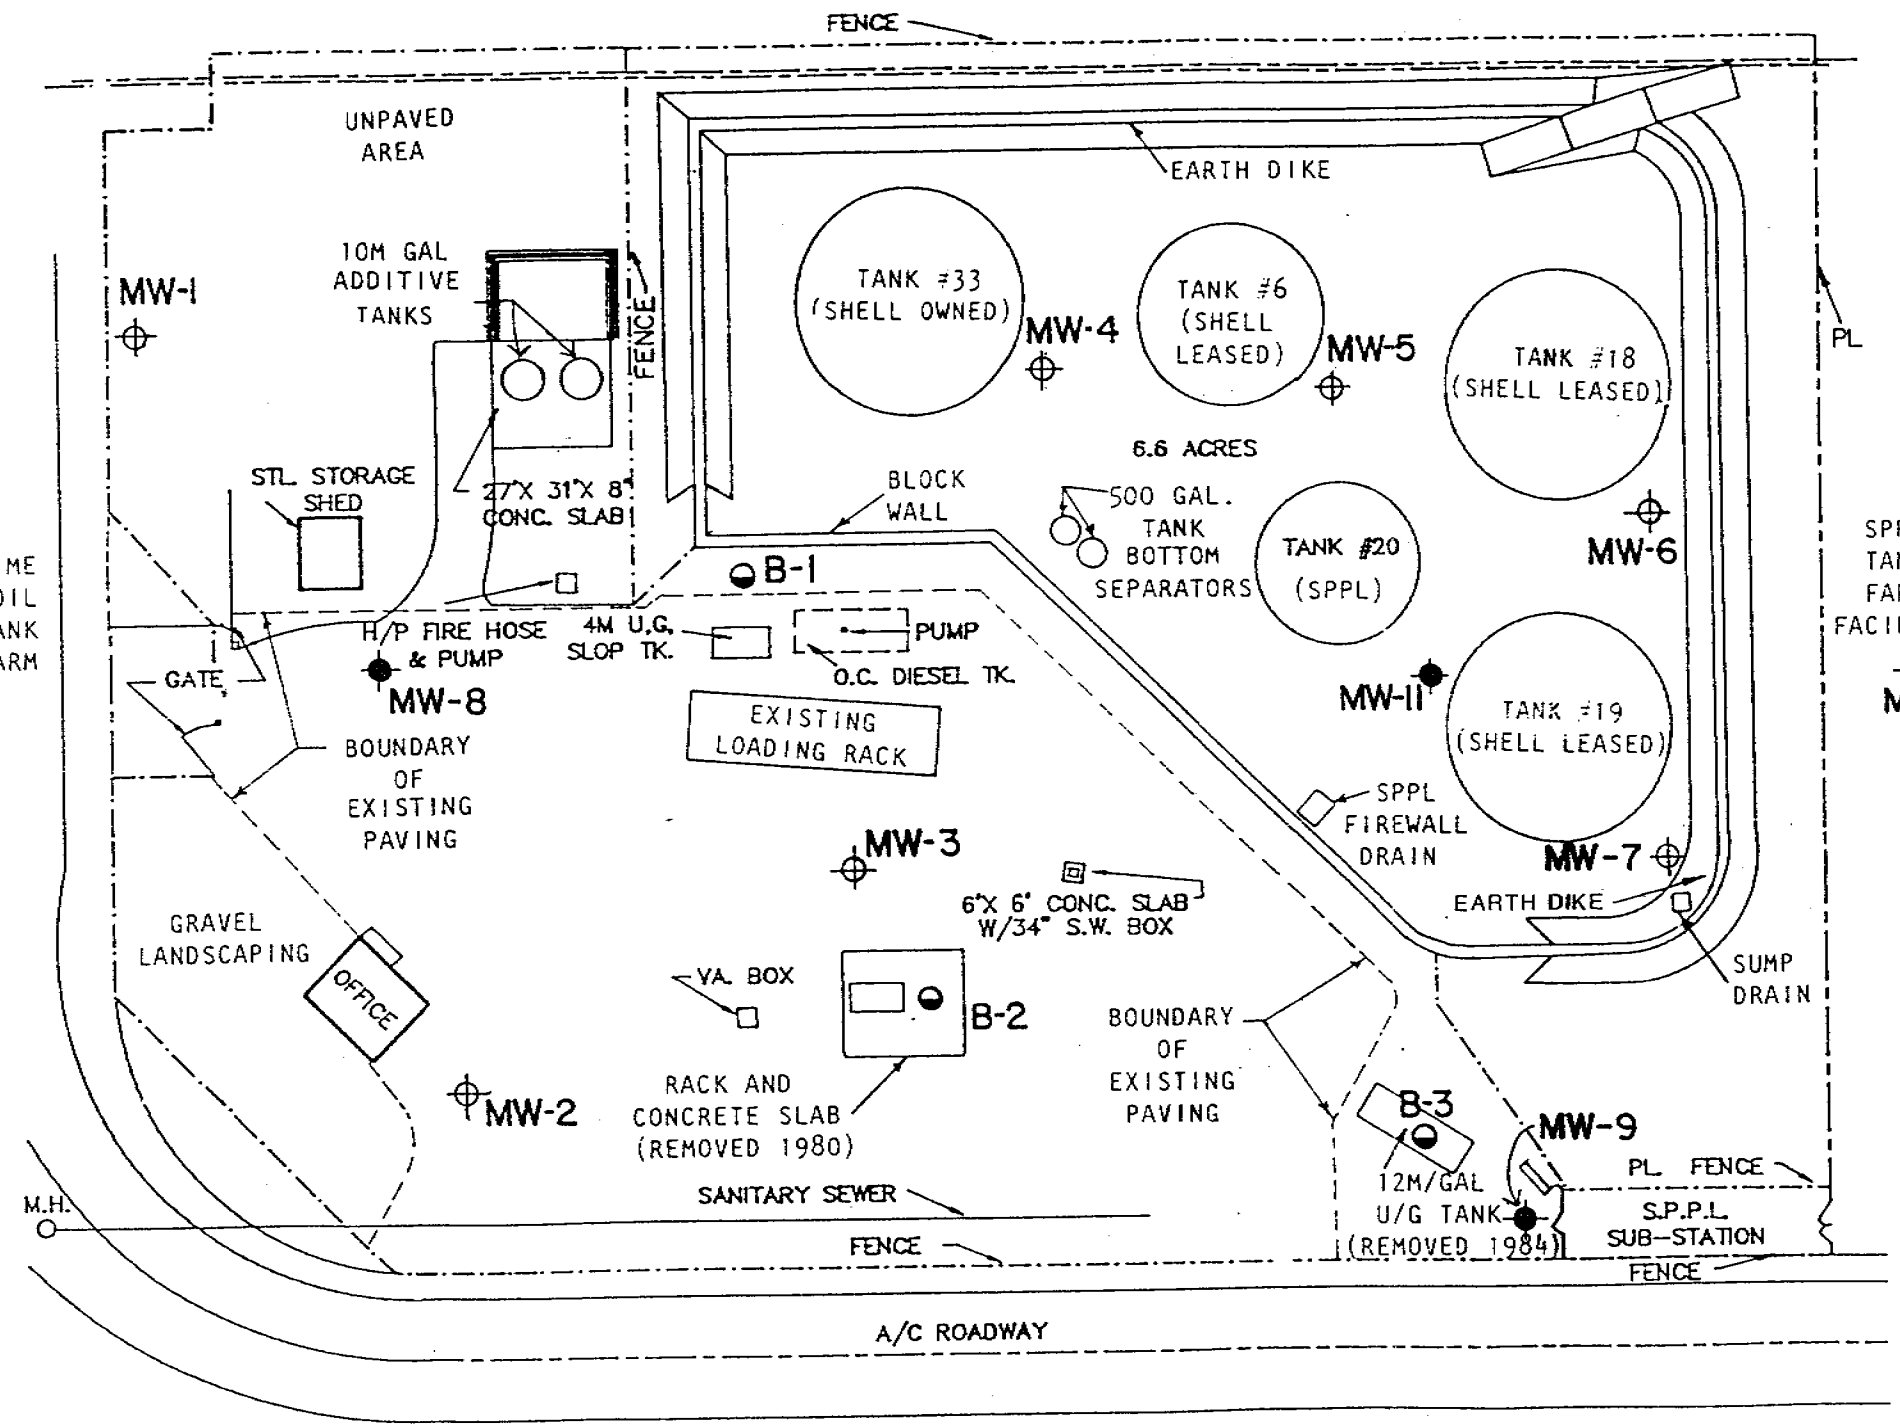

KEY:

MW-11 ⊕ MONITORING WELL LOCATION AND NUMBER (CURRENT INVESTIGATION)

MW-7 ⊕ MONITORING WELL LOCATION AND NUMBER FROM PREVIOUS ASSESSMENT BY LAW ENGINEERING DATED (4-10-89)

B-3 ◒ SOIL BORING LOCATION AND NUMBER FROM PREVIOUS ASSESSMENT BY LAW ENGINEERING (4-10-89)

REFERENCE:

GENERAL LAYOUT, RENO PLANT, BY SHELL OIL COMPANY.

NORTH

0 25 50 100 200 300

APPROXIMATE SCALE FEET

LAW ENGINEERING
HOUSTON, TEXAS

I

NO.	DESCRIPTION	DATE

REVISIONS

SHELL OIL COMPANY

SITE PLAN

DRAWN BY MM
SHEET NO.
OF
CHECKED BY
SCALE
APPROVED BY
DATE
DRAWING NO. 22503031

LAW ENGINEERING