WHITE—DIVISION OF WATER RESOURCES
CANARY—CLIENT'S COPY
PINK—WELL DRILLER'S COPY

PRINT OR TYPE ONLY
DO NOT WRITE ON BACK

STATE OF NEVADA
DIVISION OF WATER RESOURCES

WELL DRILLER'S REPORT

Please complete this form in its entirety in accordance with NRS 534.170 and NAC 534.340

OFFICE USE ONLY
Log No. 37431
Permit No.
Basin 101

NOTICE OF INTENT NO.

1. OWNER
MAILING ADDRESS
ADDRESS AT WELL LOCATION Fallon Naval Air Station

2. LOCATION NE ¼ SW ¼ Sec. 23 T. 18 N/S R. 29 E. Churchill County
PERMIT NO. MO-200A (Issued by Water Resources) | Parcel No. | Subdivision Name

3. WORK PERFORMED
☒ New Well ☐ Replace ☐ Recondition
☐ Deepen ☐ Abandon ☐ Other

4. PROPOSED USE
☐ Domestic ☐ Irrigation ☐ Test
☐ Municipal/Industrial ☒ Monitor ☐ Stock

5. WELL TYPE
☐ Cable ☐ Rotary ☐ RVC
☐ Air ☐ Other Auger

6. LITHOLOGIC LOG MW-64

Material	Water Strata	From	To	Thickness
Brown Sand		0		
Med to Fine			4	4
Brown + gray		4		
Sand (Med)			7	3
Dark gray		7		
Silty Sand			22	
Dark Olive clay		22	23½	1½

* 3ft By 3ft concrete well PAD AND 6" water tight well cover

Date started 11-24, 1991
Date completed 11-24, 1991

7. WELL TEST DATA
TEST METHOD: ☐ Bailer ☐ Pump ☐ Air Lift

G.P.M.	Draw Down (Feet Below Static)	Time (Hours)

8. WELL CONSTRUCTION
Depth Drilled 23½ Feet Depth Cased 22½ Feet

HOLE DIAMETER (BIT SIZE)

		From	To
7⅝ Inches		0 Feet	23½ Feet
Inches		Feet	Feet
Inches		Feet	Feet

CASING SCHEDULE

Size O.D. (Inches)	Weight/Ft. (Pounds)	Wall Thickness (Inches)	From (Feet)	To (Feet)
2"		Sch 40 PVC	0	22½

Perforations:
Type perforation Slot Sch 40 PVC Screen
Size perforation .010
From 22½ feet to 22½ feet
From feet to feet
From feet to feet
From feet to feet
From feet to feet

Surface Seal: ☐ Yes ☒ No
Depth of Seal
Placement Method: ☐ Pumped ☐ Poured
Seal Type: ☐ Neat Cement ☐ Cement Grout ☐ Concrete Grout

Gravel Packed: ☒ Yes ☐ No
From 1½ feet to 23½ feet

9. WATER LEVEL
Static water level 6.3 feet below land surface
Artesian flow G.P.M. P.S.I.
Water temperature °F Quality

10. DRILLER'S CERTIFICATION
This well was drilled under my supervision and the report is true to the best of my knowledge.
Name (Contractor)
Address (Contractor)
Nevada contractor's license number issued by the State Contractor's Board
Nevada driller's license number issued by the Division of Water Resources, the on-site driller 1470
Signed (By driller performing actual drilling on site or contractor)
Date 12-18-91

STATE ENGINEER'S OFFICE
DEC 19 AM 11:44

(Rev. 3-91) USE ADDITIONAL SHEETS IF NECESSARY (O)-627

LOG# 37431
FALLON NAVAL
~~[illegible]~~ Air station
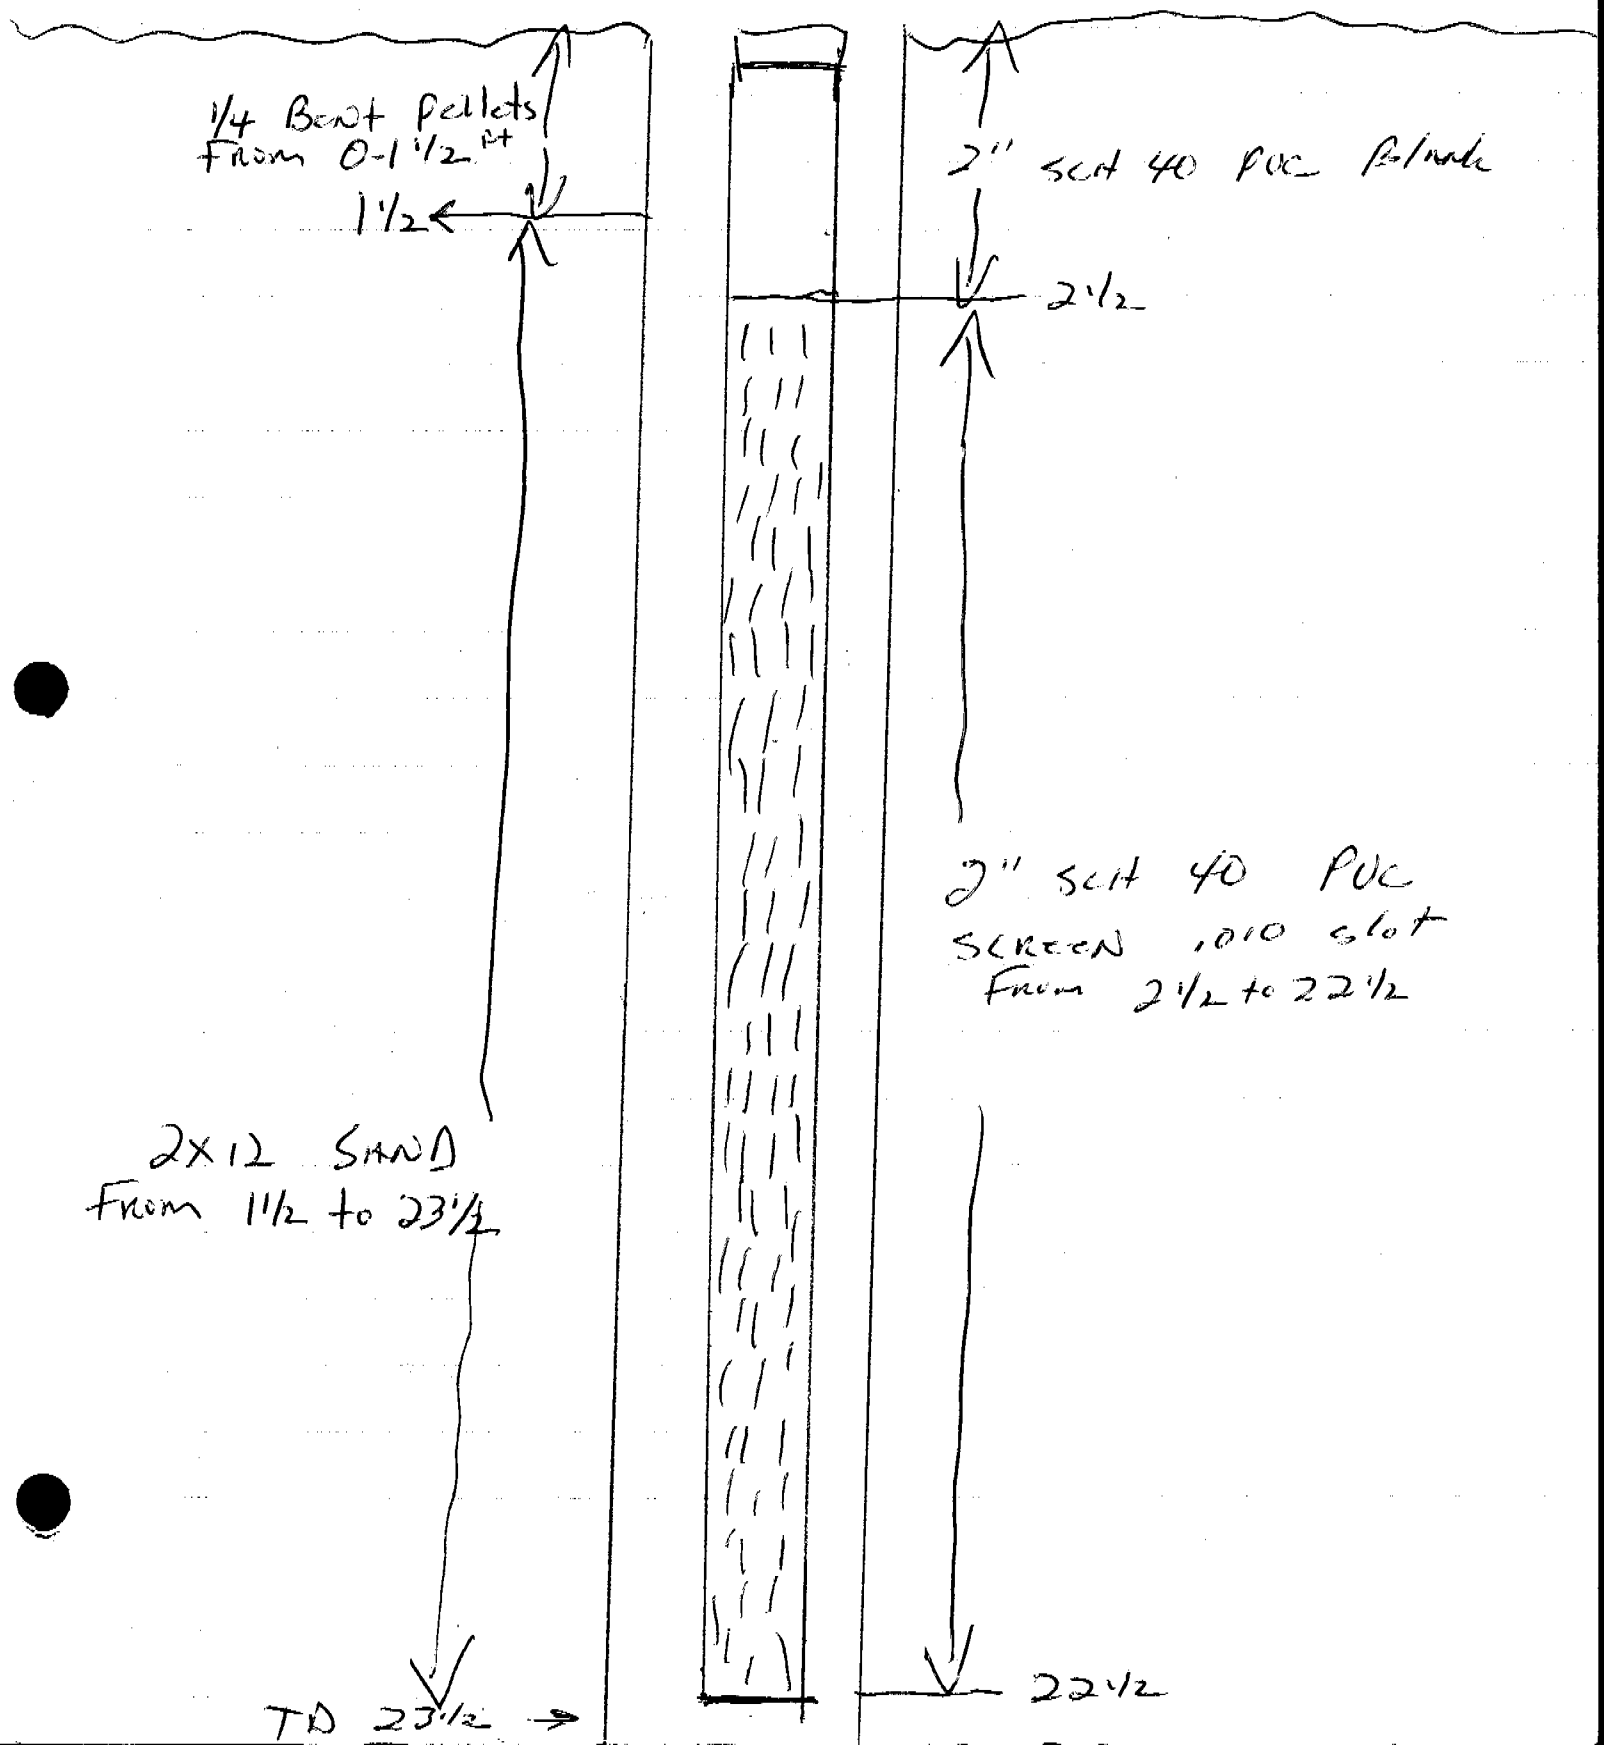
[illegible]-64