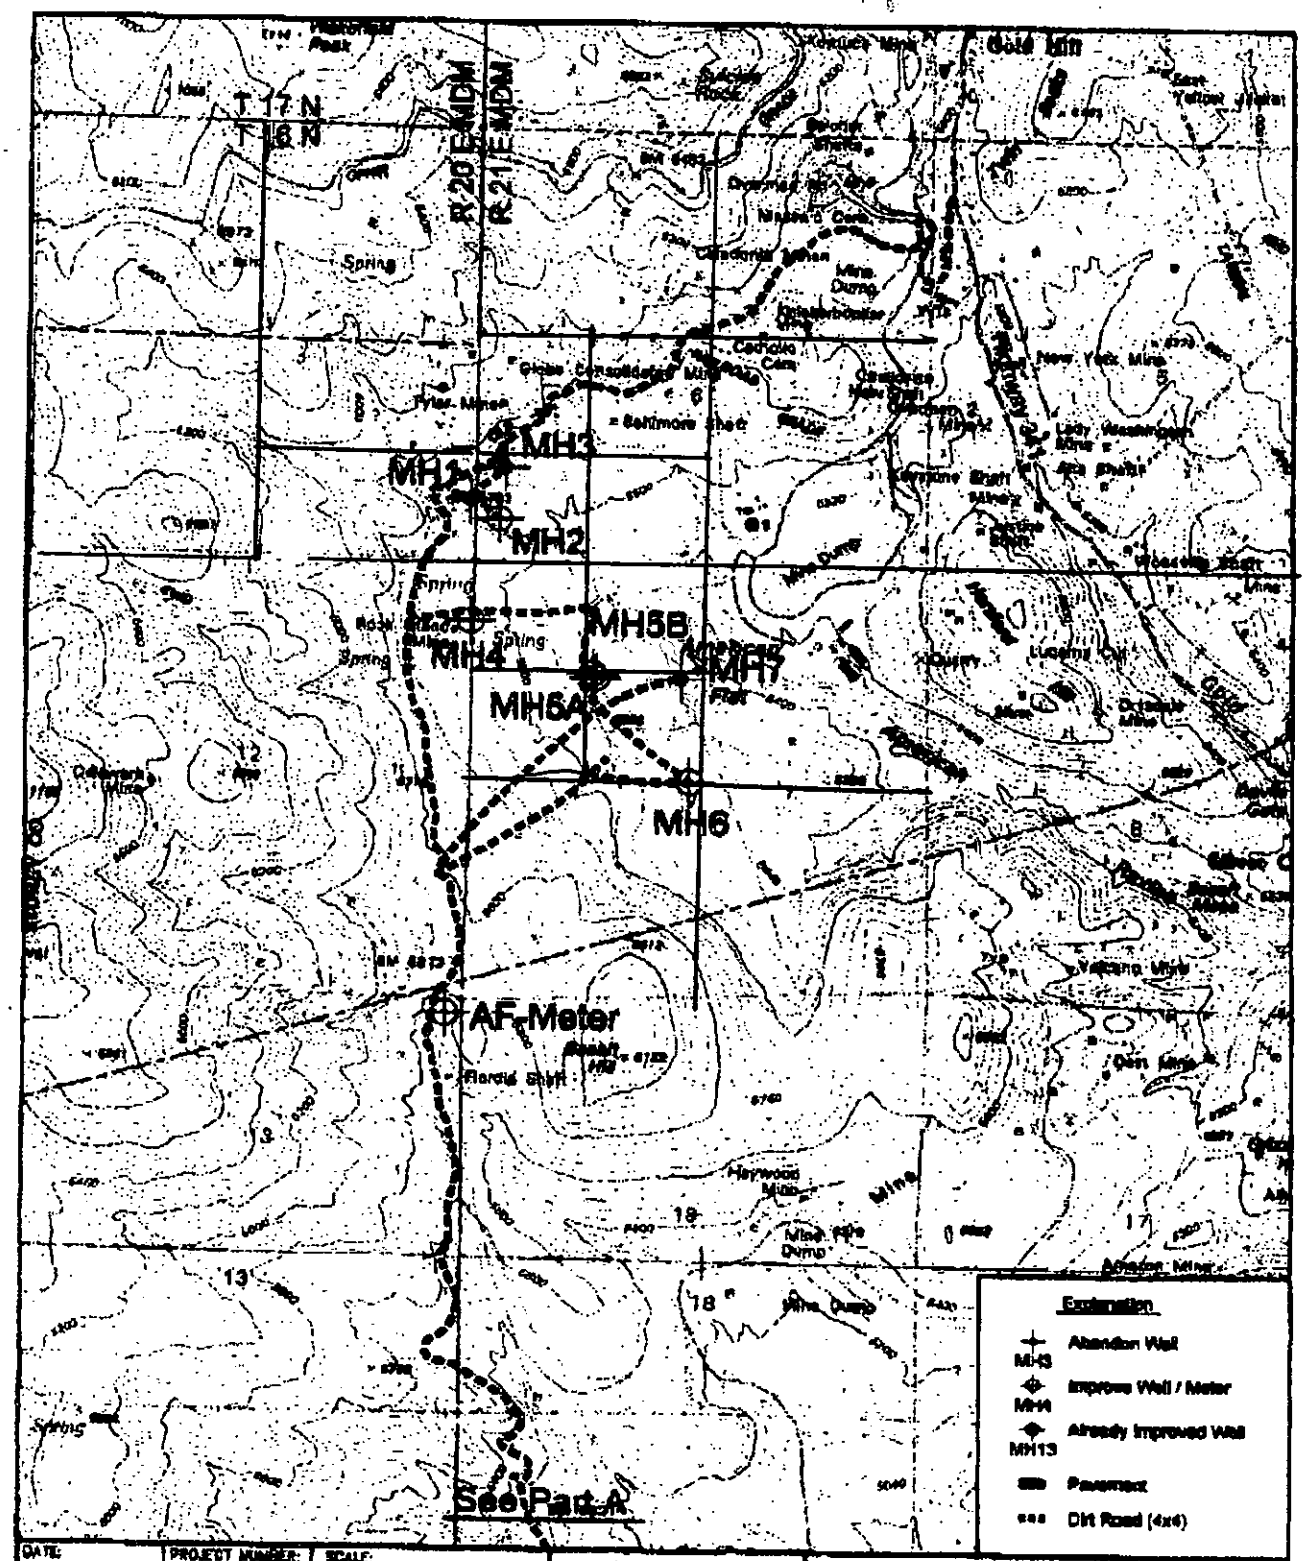

DATE:	PROJECT NUMBER:	SCALE:
Jan 2003	21397	0 1000 2000 SCALE IN FEET

BROWN AND CALDWELL
Carson City, Nevada

Addendum Number 4
Well Improvements
American Flat
Site Plan, Part B