pg 1 of 2

WHITE—DIVISION OF WATER RESOURCES
CANARY—CLIENT'S COPY
PINK—WELL DRILLER'S COPY

PRINT OR TYPE ONLY
DO NOT WRITE ON BACK

STATE OF NEVADA
DIVISION OF WATER RESOURCES

WELL DRILLER'S REPORT

Please complete this form in its entirety in accordance with NRS 534.170 and NAC 534.340

OFFICE USE ONLY
Log No. 550227
Permit No.
Basin 087

NOTICE OF INTENT NO. 3166

1. OWNER Club Cal Neva
MAILING ADDRESS Reno Nv
ADDRESS AT WELL LOCATION CLUB CAL NEVA Alley next to PARKING STADIUM

2. LOCATION NW ¼ SE ¼ Sec. 27 T. 19 N/S R. 19 E/W WASHOE County
PERMIT NO. M0940 (Issued by Water Resources) 11 (Parcel No.) Subdivision Name

3. WORK PERFORMED
☐ New Well ☐ Replace ☐ Recondition
☐ Deepen ☑ Abandon ☐ Other

4. PROPOSED USE
☐ Domestic ☐ Irrigation ☐ Test
☐ Municipal/Industrial ☑ Monitor ☐ Stock

5. WELL TYPE
☐ Cable ☐ Rotary ☐ PVC
☐ Air ☐ Other TUBEX

6. LITHOLOGIC LOG

Material	Water Strata	From	To	Thickness
pull cover				
Run A Rod				
Break Bottom end off pipe				
Fill pvc w cement				
pull pvc + Fill w/ cement				
pull pvc				
top off to GS				
Concrete surface for				
weather				
RECEIVED 96 SEP 12 PM 4:17 STATE ENGINEER'S OFFICE				
WELL # CNMW-1				

Date started 9-6, 1996
Date completed 9-6, 1996

7. WELL TEST DATA
TEST METHOD: ☐ Bailer ☐ Pump ☐ Air Lift

G.P.M.	Draw Down (Feet Below Static)	Time (Hours)

8. WELL CONSTRUCTION
Depth Drilled 35 Feet Depth Cased 31 Feet

HOLE DIAMETER (BIT SIZE)

		From	To
7	Inches	Feet	Feet
5	Inches	Feet	Feet
	Inches	Feet	Feet

CASING SCHEDULE

Size O.D. (Inches)	Weight/Ft. (Pounds)	Wall Thickness (Inches)	From (Feet)	To (Feet)
2.37			0	6

Perforations:
Type perforation
Size perforation
From feet to feet
From 6 feet to 31 feet
From feet to feet
From feet to feet
From feet to feet

Surface Seal: ☐ Yes ☐ No
Depth of Seal 31.5
Placement Method: ☐ Pumped ☐ Poured
Seal Type: ☑ Neat Cement ☐ Cement Grout ☐ Concrete Grout
Gravel Packed: ☐ Yes ☑ No
From feet to feet

9. WATER LEVEL
Static water level 16 feet below land surface
Artesian flow G.P.M. P.S.I.
Water temperature °F Quality

10. DRILLER'S CERTIFICATION
This well was drilled under my supervision and the report is true to the best of my knowledge.
Name Nevada Drilling Inc (Contractor)
Address 75 Lewers Creek Rd Carson City Nv. (Contractor)
Nevada contractor's license number issued by the State Contractor's Board 13697A
Nevada driller's license number issued by the Division of Water Resources, the on-site driller 1902
Signed (By driller performing actual drilling on site or contractor)
Date 9-12-96

(Rev. 3-91) USE ADDITIONAL SHEETS IF NECESSARY (O)-627

Log No. 55027 ~~P-09~~
pg. 2 of 2

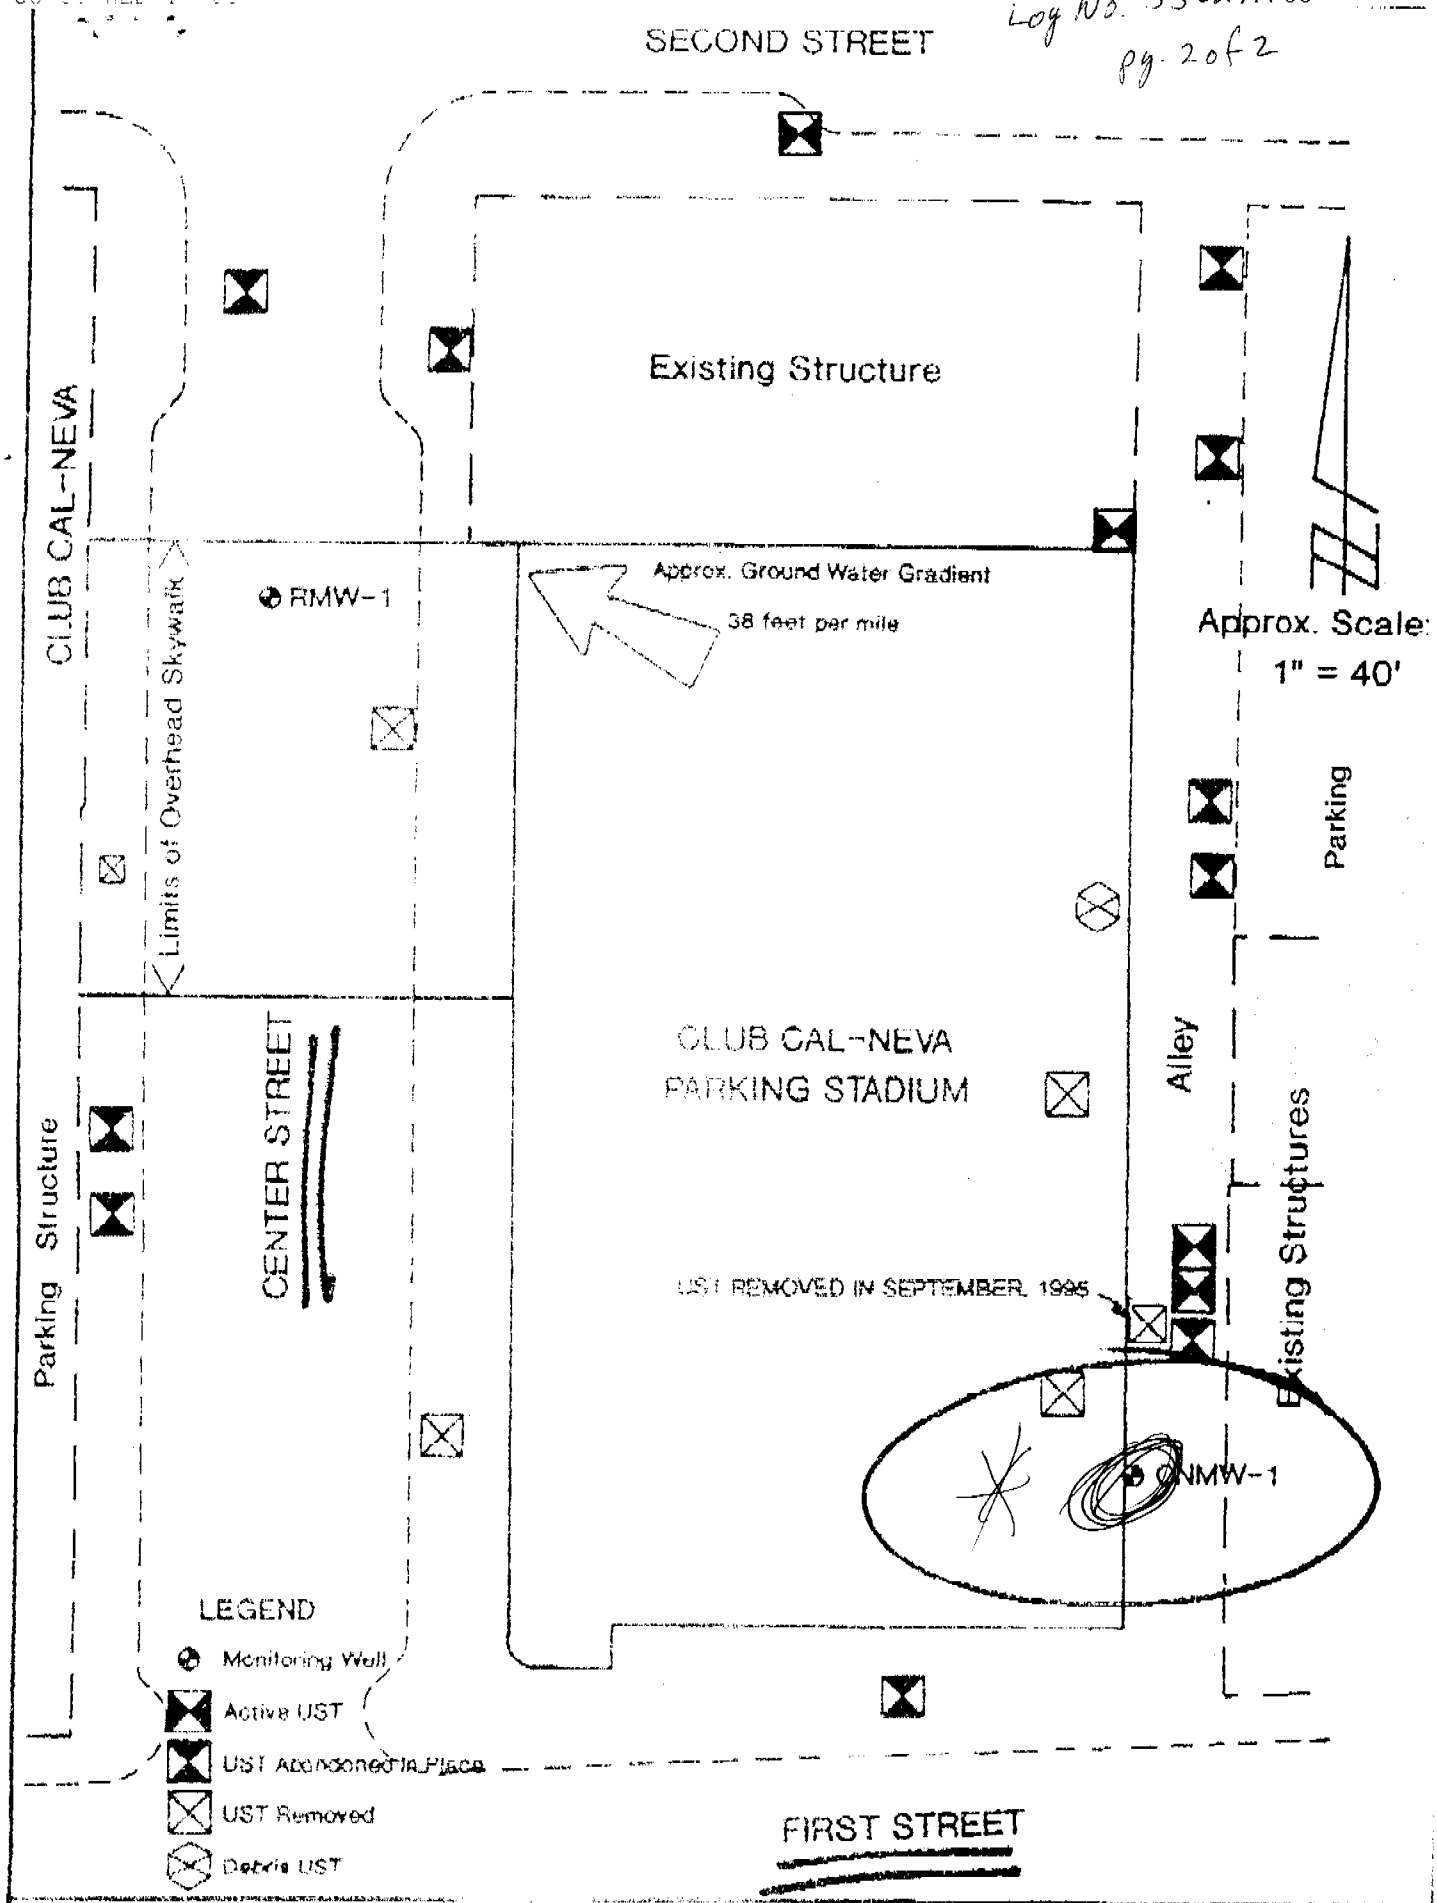

RENO/SPARKS, NEVADA
LAS VEGAS, NEVADA
PHOENIX, ARIZONA

SITE PLAN
CLUB CAL-NEVA
PARKING STADIUM REMEDIAL ACTION

Project No. 1660-03-4

Plate No. 1