WHITE—DIVISION OF WATER RESOURCES
CANARY—CLIENT'S COPY
PINK—WELL DRILLER'S COPY

PRINT OR TYPE ONLY
DO NOT WRITE ON BACK

STATE OF NEVADA
DIVISION OF WATER RESOURCES

WELL DRILLER'S REPORT

Please complete this form in its entirety in accordance with NRS 534.170 and NAC 534.340

OFFICE USE ONLY
Log No. 62790
Permit No.
Basin 212

NOTICE OF INTENT NO. 105603

1. OWNER Homegate Hospitality
MAILING ADDRESS 111 Congress Ave #2600 Austin, TX 78701
ADDRESS AT WELL LOCATION North side Flamingo Rd, 150' east of Harmon Ave.

2. LOCATION SE ¼ SW ¼ Sec. 14 T. 21 S R. 61 E. Clark County
PERMIT NO. Issued by Water Resources | Parcel No. 162-14-403-005 | Subdivision Name

3. WORK PERFORMED
☒ New Well ☐ Replace ☐ Recondition
☐ Deepen ☐ Abandon ☐ Other

4. PROPOSED USE
☐ Domestic ☐ Irrigation ☐ Test
☐ Municipal/Industrial ☒ Monitor ☐ Stock

5. WELL TYPE
☐ Cable ☐ Rotary ☐ RVC
☐ Air ☒ Other Auger

6. LITHOLOGIC LOG MW-1

Material	Water Strata	From	To	Thickness
Fill Silty Sand & gravel		0	9	
SILTY SAND		9	12	
SILTY CLAY		12	14	
CLAYEY SAND		14	18	
SILTY CLAY		18	21	
CLAYEY SAND	Y	21	30	

Date started 3/4, 1997
Date completed 3/4, 1997

7. WELL TEST DATA
TEST METHOD: ☐ Bailer ☐ Pump ☐ Air Lift

G.P.M.	Draw Down (Feet Below Static)	Time (Hours)

8. WELL CONSTRUCTION
Depth Drilled 30 Feet Depth Cased 30 Feet

HOLE DIAMETER (BIT SIZE)

	From	To
6 Inches	0 Feet	30 Feet
Inches	Feet	Feet
Inches	Feet	Feet

CASING SCHEDULE

Size O.D. (Inches)	Weight/Ft. (Pounds)	Wall Thickness (Inches)	From (Feet)	To (Feet)
2	PVC	sch 40	0	30

Perforations:
Type perforation slotted screen
Size perforation .010 inch
From feet to feet
From 15 feet to 30 feet
From feet to feet
From feet to feet
From feet to feet

Surface Seal: ☒ Yes ☐ No
Depth of Seal 14
Placement Method: ☐ Pumped ☒ Poured
Seal Type: ☐ Neat Cement ☒ Cement Grout ☐ Concrete Grout

Gravel Packed: ☒ Yes ☐ No
From 14 feet to 30 feet

9. WATER LEVEL
Static water level 21.1 feet below land surface
Artesian flow G.P.M. P.S.I.
Water temperature °F Quality

10. DRILLER'S CERTIFICATION
This well was drilled under my supervision and the report is true to the best of my knowledge.
Name Tim Aton c/o Terracon Contractor
Address 4343 S. Polaris Ave Contractor
LV NV 89103
Nevada contractor's license number issued by the State Contractor's Board
Nevada driller's license number issued by the Division of Water Resources, the on-site driller M-207
Signed Kenneth A. Katania
By driller performing actual drilling on site or contractor
Date 3-11-97

(Rev. 3-91) USE ADDITIONAL SHEETS IF NECESSARY (O)-627

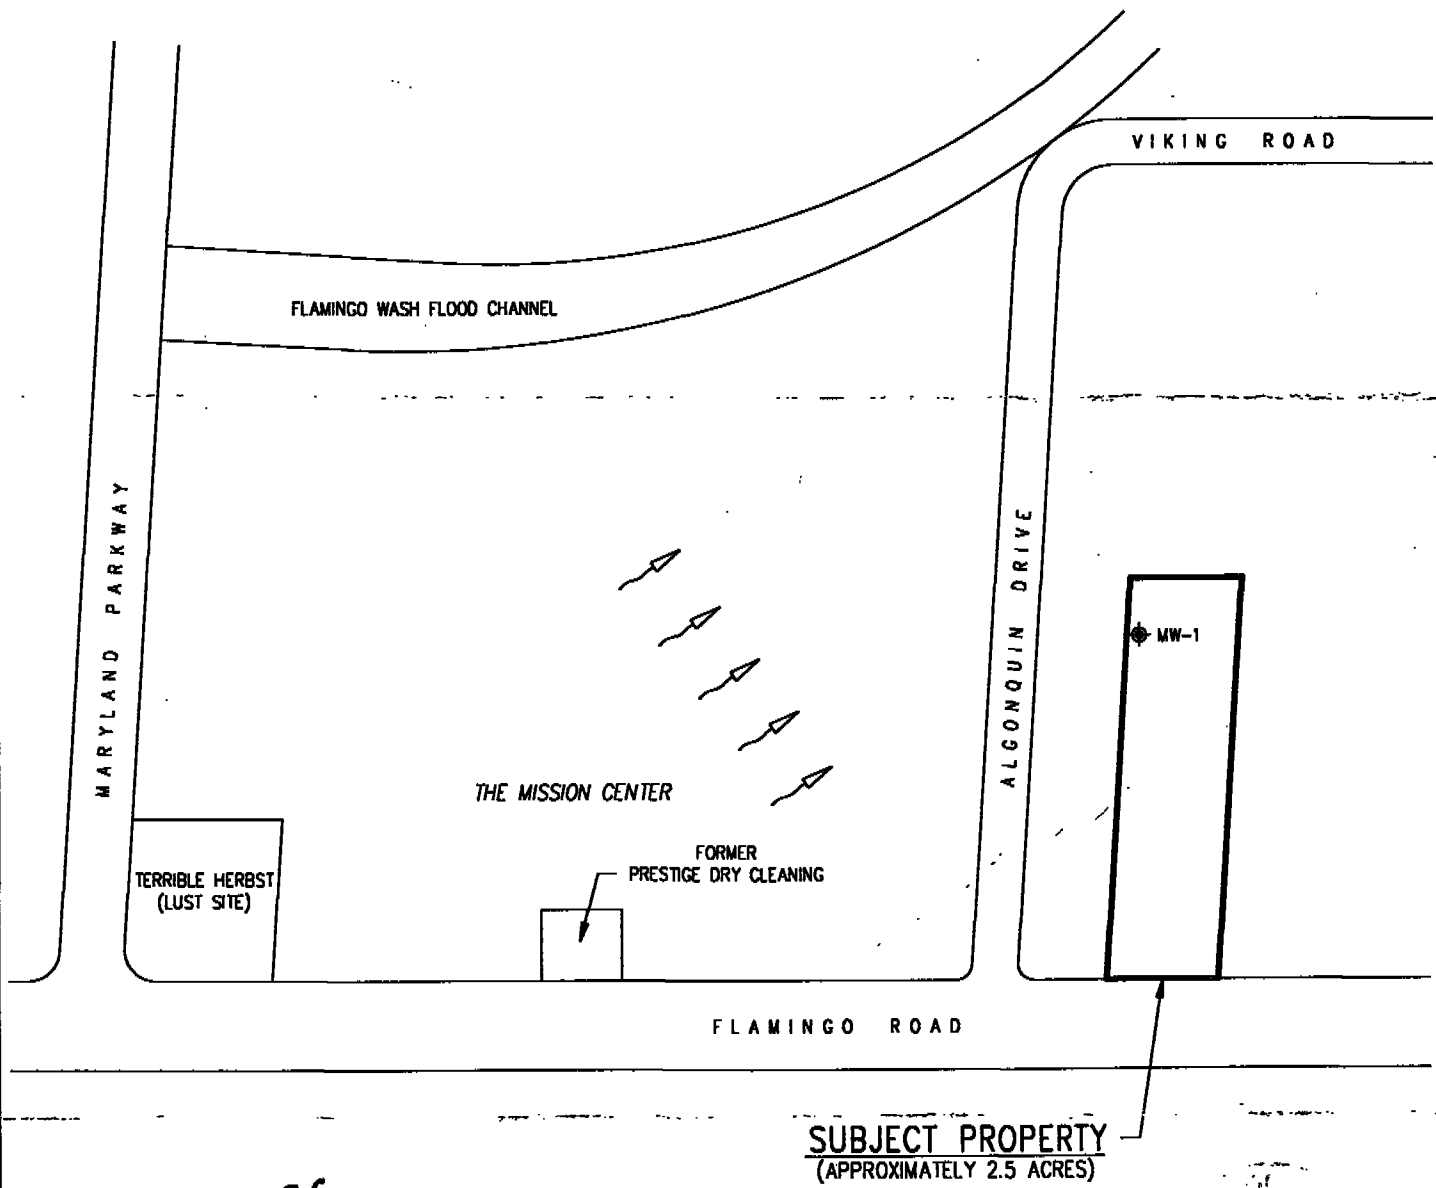

N

0 150 300 FEET
APPROXIMATE SCALE
ALL LOCATIONS ARE APPROXIMATE

EXPLANATION:

- APPROXIMATE LOCATION OF MONITORING WELL
- PRESUMED GROUNDWATER FLOW DIRECTION
- SUBJECT PROPERTY OUTLINE

CLIENT: HOMEGATE HOSPITALITY	Terracon	SITE DIAGRAM
PROJECT: 2.5 ACRE UNDEVELOPED PARCEL		PROJECT NO.: 64977060 / FIGURE: 2