Monitoring Well Exhibit

Prepared for:

Enviros, Inc.

RECEIVED
97 OCT -6 PM 12:45
STATE ENGINEER'S OFFICE

DESCRIPTION	NORTHING	EASTING	ELEV (PVC)	ELEV (BOX)
MW-1	5000.0	5000.0	500.00	500.42
MW-2	4730.3	4890.1	483.06	483.35
MW-3	5039.2	5138.0	503.91	504.20
MW-4	4745.3	5013.6	484.69	484.99
MW-5	5215.7	5006.2	519.77	520.09
MW-6 BIG	5102.8	4993.5	515.27	515.55
MW-6 SMALL	5102.8	4993.5	515.28	
VS-1 BIG	5122.1	5026.1	514.24	514.42
VS-1 SMALL	5122.2	5026.1	514.14	
VS-2 BIG	5160.7	4991.5	515.10	515.51
VS-2 SMALL	5160.5	4991.7	515.10	
VS-3 BIG	5115.5	4943.0	518.77	518.17
VS-3 SMALL	5115.4	4942.7	515.83	
VS-4 BIG	5071.5	5004.7	514.22	514.62
VS-4 SMALL	5071.6	5004.9	514.25	
S-1	5340.1	5005.5	523.84	524.17
S-2	5290.6	4994.0	521.04	521.34
S-3	4740.3	4978.4	484.34	485.14
S-4	4744.7	5051.6	483.38	484.41
S-5	5075.2	5048.6	510.33	510.94
S-6	5069.7	4993.4	514.68	515.29
S-7	5419.9	5007.9	526.42	526.78
S-8	4434.0	5118.6	460.64	461.13
SV-1	5351.1	5009.7	524.42	524.98

GRID IS ARBITRARY.

PROJECT NORTH IS THE ROOF LINE OF THE FORMER TEXACO STATION.

ELEVATIONS SHOWN HEREON ARE ASSUMED DATUM.

SOME FEATURES SHOWN HEREON TAKEN FROM PREVIOUS SURVEY.

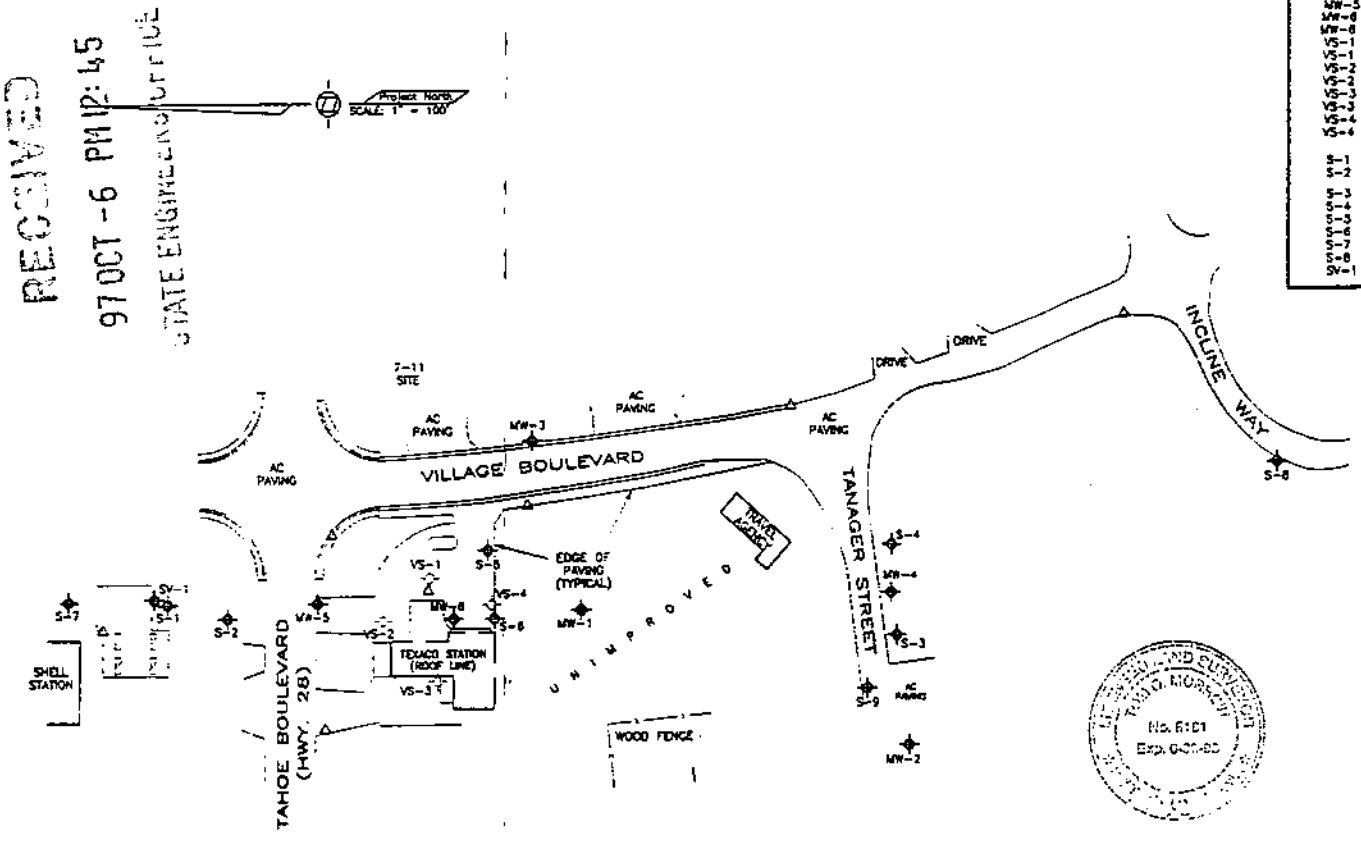

REVISED 09/24/97: ADD S-3 THRU S-8, SV-1, RESCALE.

0 50 100 200 300
SCALE IN FEET

Shell Service Station
898 Tahoe Boulevard
Incline Village
Washoe County
Nevada

Morrow Surveying

1450 Harbor Boulevard
Suite D
West Sacramento, CA 95691
(916) 372-8124

Date: February, 1997
Scale: 1"=100'
Sheet 1 of 1
Revisions: 09/24/97
Book: 406
Drawing No. 1889-002

Page 2 of 6