WHITE - DIVISION OF WATER RESOURCES
CANARY - CLIENT'S COPY
PINK - WELL DRILLER'S COPY

PRINT OR TYPE ONLY
DO NOT WRITE ON BACK

STATE OF NEVADA
DIVISION OF WATER RESOURCES
WELL DRILLER'S REPORT

Please complete this form in its entirety in accordance with NRS 534.170 and NAC 534.340

OFFICE USE ONLY
Log No 70851
Permit No.
Basin
NOTICE OF INTENT NO. 38025D

1. OWNER ELDORADO HOTEL/CASINO
MAILING ADDRESS 345 N. Virginia
Reno, NV 89501

ADDRESS AT WELL LOCATION 35 E. 4th St.

2. LOCATION SW 1/4 NE 1/4 Sec. 11 T 19N N/S R 19E E Washoe County
PERMIT NO. MW #4 ~~M10-720~~ M10-1004A Issued by Water Resources | 007-295-11 Parcel No. | Subdivision Name

3. WORK PERFORMED
☐ New Well ☐ Replace ☐ Recondition
☐ Deepen ☒ Abandon ☐ Other

4. PROPOSED USE
☐ Domestic ☐ Irrigation ☐ Test
☐ Municipal/Industrial ☒ Monitor ☐ Stock

5. WELL TYPE
☐ Cable ☐ Rotary ☐ RVC
☐ Air ☐ Other

6. LITHOLOGIC LOG

Material	Water Strata	From	To	Thickness
On this date we abandoned the 2"				
monitor well by pressure grouting				
with approximately 1.5 cu. ft. of				
neat cement using tremie pipe.				

Plugging of log # 64482

RECEIVED 98 FEB 27 AM 11:33 STATE ENGINEER'S OFFICE

Date started 2/3/98 , 19__
Date completed 2/3/98 , 19__

7. WELL TEST DATA
TEST METHOD: ☐ Bailer ☐ Pump ☐ Air Lift

G.P.M.	Draw Down (Feet Below Static)	Time (Hours)

8. WELL CONSTRUCTION
Depth Drilled 41 Feet Depth Cased 40 Feet

HOLE DIAMETER (BIT SIZE)

		From		To	
6	Inches	0	Feet	41	Feet
	Inches		Feet		Feet
	Inches		Feet		Feet

CASING SCHEDULE

Size O.D. (Inches)	Weight/Ft. (Pounds)	Wall Thickness (Inches)	From (Feet)	To (Feet)
2" pvc			0	40

Perforations:
Type perforation Factory
Size perforation .002
From 25 feet to 40 feet
From feet to feet
From feet to feet
From feet to feet
From feet to feet

Surface Seal: ☒ Yes ☐ No
Depth of Seal 24
Placement Method: ☒ Pumped ☐ Poured
Seal Type: ☒ Neat Cement ☐ Cement Grout ☐ Concrete Grout

Gravel Packed: ☐ Yes ☒ No
From feet to feet

9. WATER LEVEL
Static water level 26 feet below land surface
Artesian flow G.P.M. P.S.I.
Water temperature °F Quality

10. DRILLER'S CERTIFICATION
This well was drilled under my supervision and the report is true to the best of my knowledge.

Name Bruce MacKay Pump & Well Service, Inc.
Contractor
Address 1600 Mt. Rose Hwy
Contractor
RENO, NV 89511

Nevada contractor's license number issued by the State Contractor's Board 23096

Nevada driller's license number issued by the Division of Water Resources, the on-site driller 1719

Signed R. Bruce MacKay
By driller performing actual drilling on-site or contractor
Date 2-4-98

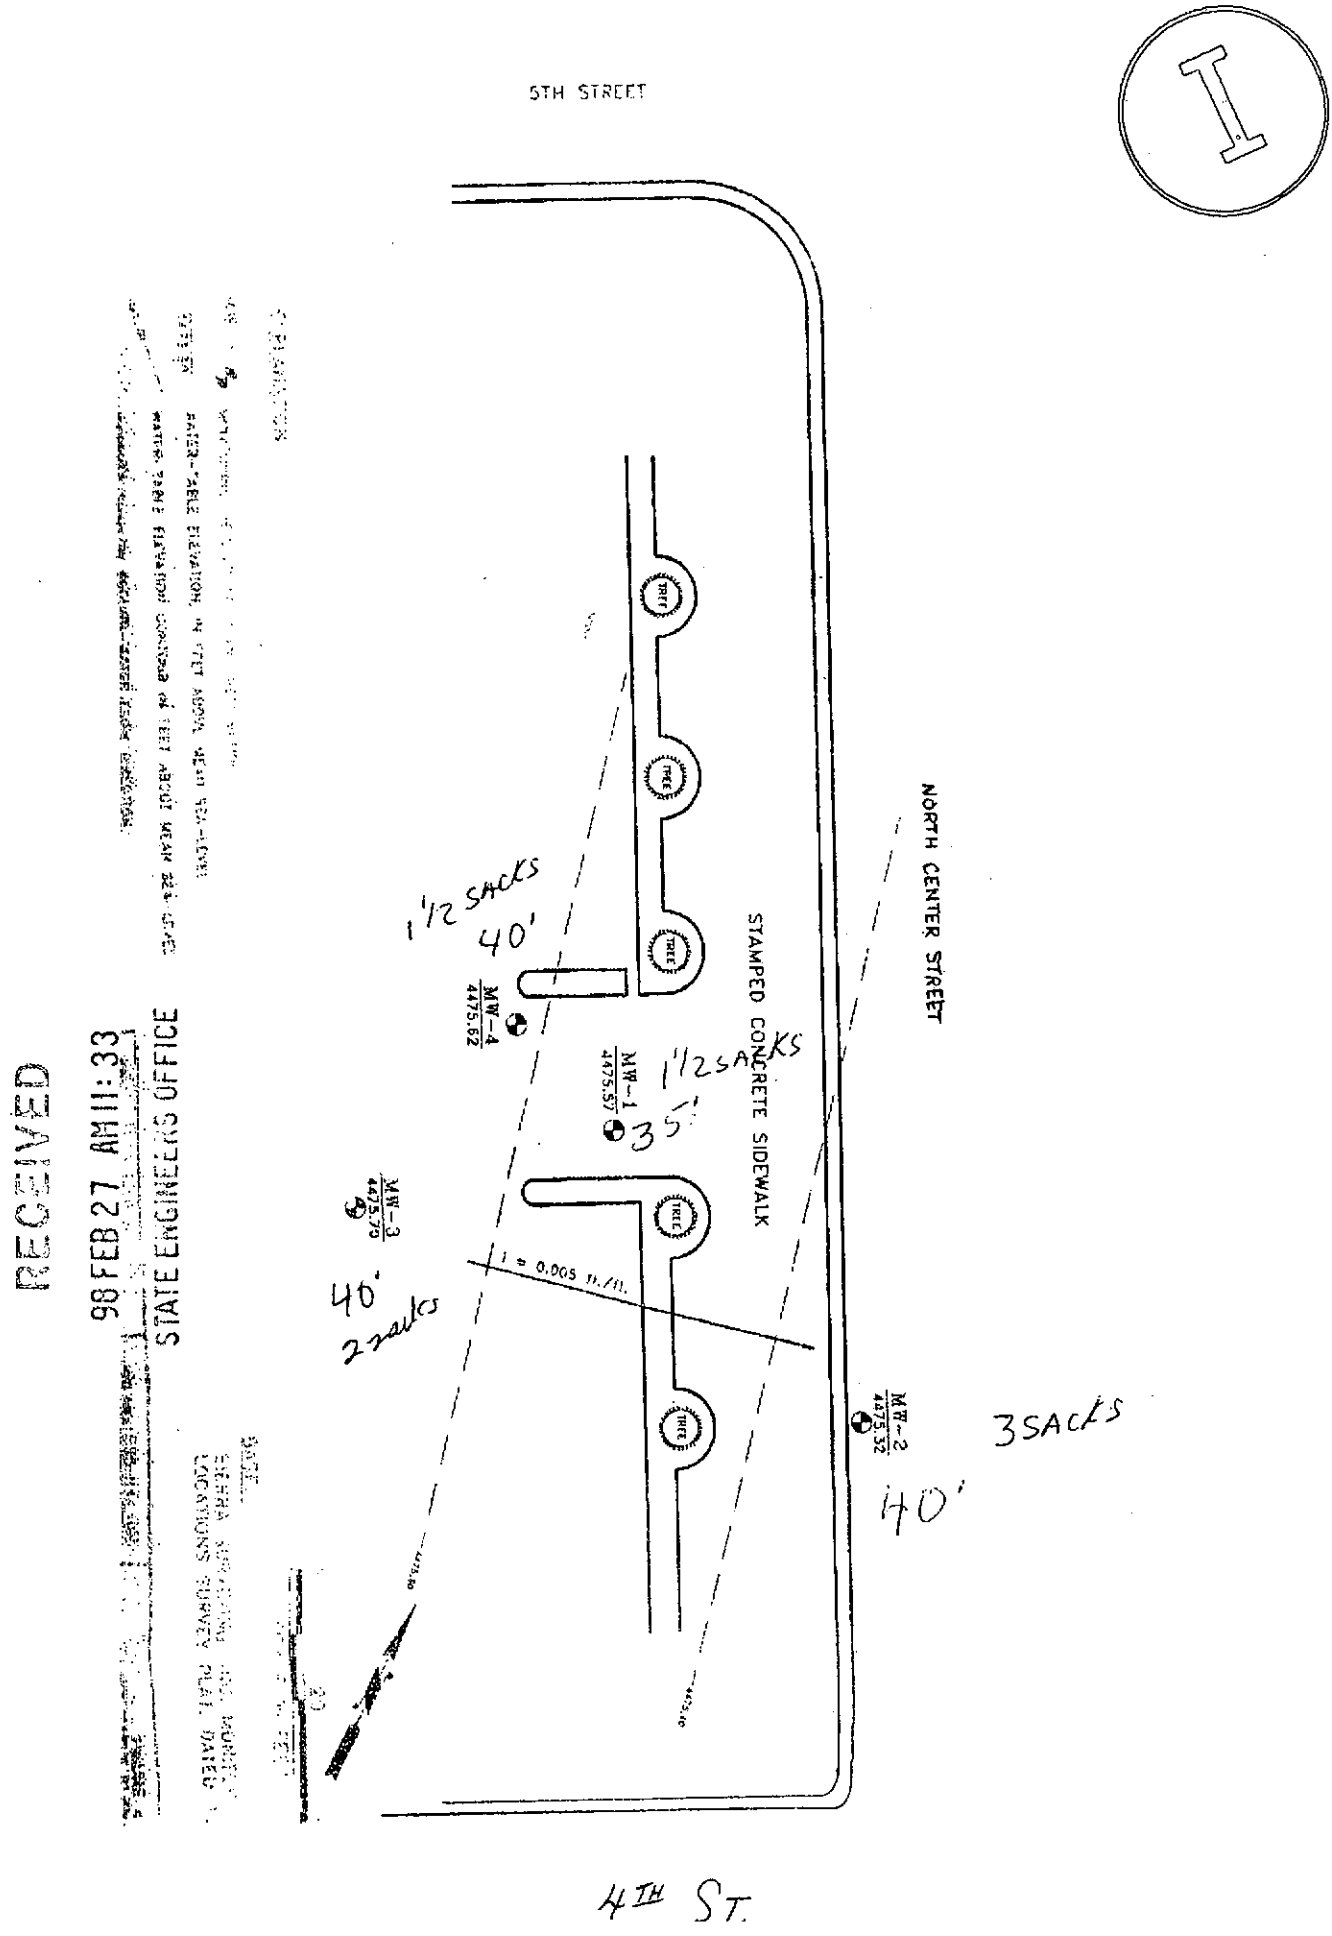

RECEIVED
98 FEB 27 AM 11:33
STATE ENGINEER'S OFFICE