WHITE—DIVISION OF WATER RESOURCES
CANARY—CLIENT'S COPY
PINK—WELL DRILLER'S COPY

PRINT OR TYPE ONLY
DO NOT WRITE ON BACK

STATE OF NEVADA
DIVISION OF WATER RESOURCES

WELL DRILLER'S REPORT

Please complete this form in its entirety in accordance with NRS 534.170 and NAC 534.340

OFFICE USE ONLY
Log No. 73487
Permit No.
Basin 110C

NOTICE OF INTENT NO. 38384

1. OWNER Hawthorne Army Depot
MAILING ADDRESS US Hwy 95
Hawthorne Nev 89415
ADDRESS AT WELL LOCATION Bldg. 101-25
Hawthorne Army Depot Nevada

2. LOCATION SE ¼ SW ¼ Sec. 12 T. 8 N/S R. 30 E. Mineral County
PERMIT NO. NONE Issued by Water Resources
6-300-01 Parcel No.
Subdivision Name

3. WORK PERFORMED
☒ New Well ☐ Replace ☐ Recondition
☐ Deepen ☐ Abandon ☐ Other

4. PROPOSED USE
☐ Domestic ☐ Irrigation ☐ Test
☐ Municipal/Industrial ☒ Monitor ☐ Stock

5. WELL TYPE
☐ Cable ☒ Rotary ☐ RVC
☐ Air ☐ Other

6. LITHOLOGIC LOG

Material	Water Strata	From	To	Thickness
Backfill (clean soil)		0		
			15	15
Fine to Med Sand yellow ish-gray		15		
			22	7
Silt to Fine sand yellowish-Brn		22		
			31	9
UMW 101-25-2				

RECEIVED 98 JUN -1 AM 11:11 STATE ENGINEER'S OFFICE

Date started 5-18, 1998
Date completed 5-18, 1998

7. WELL TEST DATA
TEST METHOD: ☐ Bailer ☐ Pump ☐ Air Lift

G.P.M.	Draw Down (Feet Below Static)	Time (Hours)
NO Water		

8. WELL CONSTRUCTION
Depth Drilled 31 Feet Depth Cased 30.5 Feet

HOLE DIAMETER (BIT SIZE)

	From	To
8¼" Inches	0 Feet	31 Feet
Inches	Feet	Feet
Inches	Feet	Feet

CASING SCHEDULE

Size O.D. (Inches)	Weight/Ft. (Pounds)	Wall Thickness (Inches)	From (Feet)	To (Feet)
1¼"	Poly-tubing		0	9.5
1¼"	Poly-tubing		0	19.5
1¼"	poly-tubing		0	29.5

Perforations:
Type perforation slot
Size perforation .010
From 9.5 feet to 19.5 feet
From 19.5 feet to 29.5 feet
From 29.5 feet to 30.5 feet
From feet to feet
From feet to feet

Surface Seal: ☒ Yes ☐ No
Depth of Seal 7
Placement Method: ☒ Pumped ☐ Poured
Seal Type: ☒ Neat Cement ☐ Cement Grout ☐ Concrete Grout

Gravel Packed: ☒ Yes ☐ No
From 8-10 19-29 feet to 29-31 feet

9. WATER LEVEL
Static water level NONE feet below land surface
Artesian flow NA G.P.M. NA P.S.I.
Water temperature NA °F Quality NA

10. DRILLER'S CERTIFICATION
This well was drilled under my supervision and the report is true to the best of my knowledge.
Name Layne Christensen Contractor
Address 11001 Etiwanda Ave Contractor
Fontana - CA 92337
Nevada contractor's license number issued by the State Contractor's Board 0019101
Nevada driller's license number issued by the Division of Water Resources, the on-site driller 1468
Signed [signature] By driller performing actual drilling on site or contractor
Date 5/22/98

(Rev. 3-91)

USE ADDITIONAL SHEETS IF NECESSARY

(O)-627

VMW-101-25-2

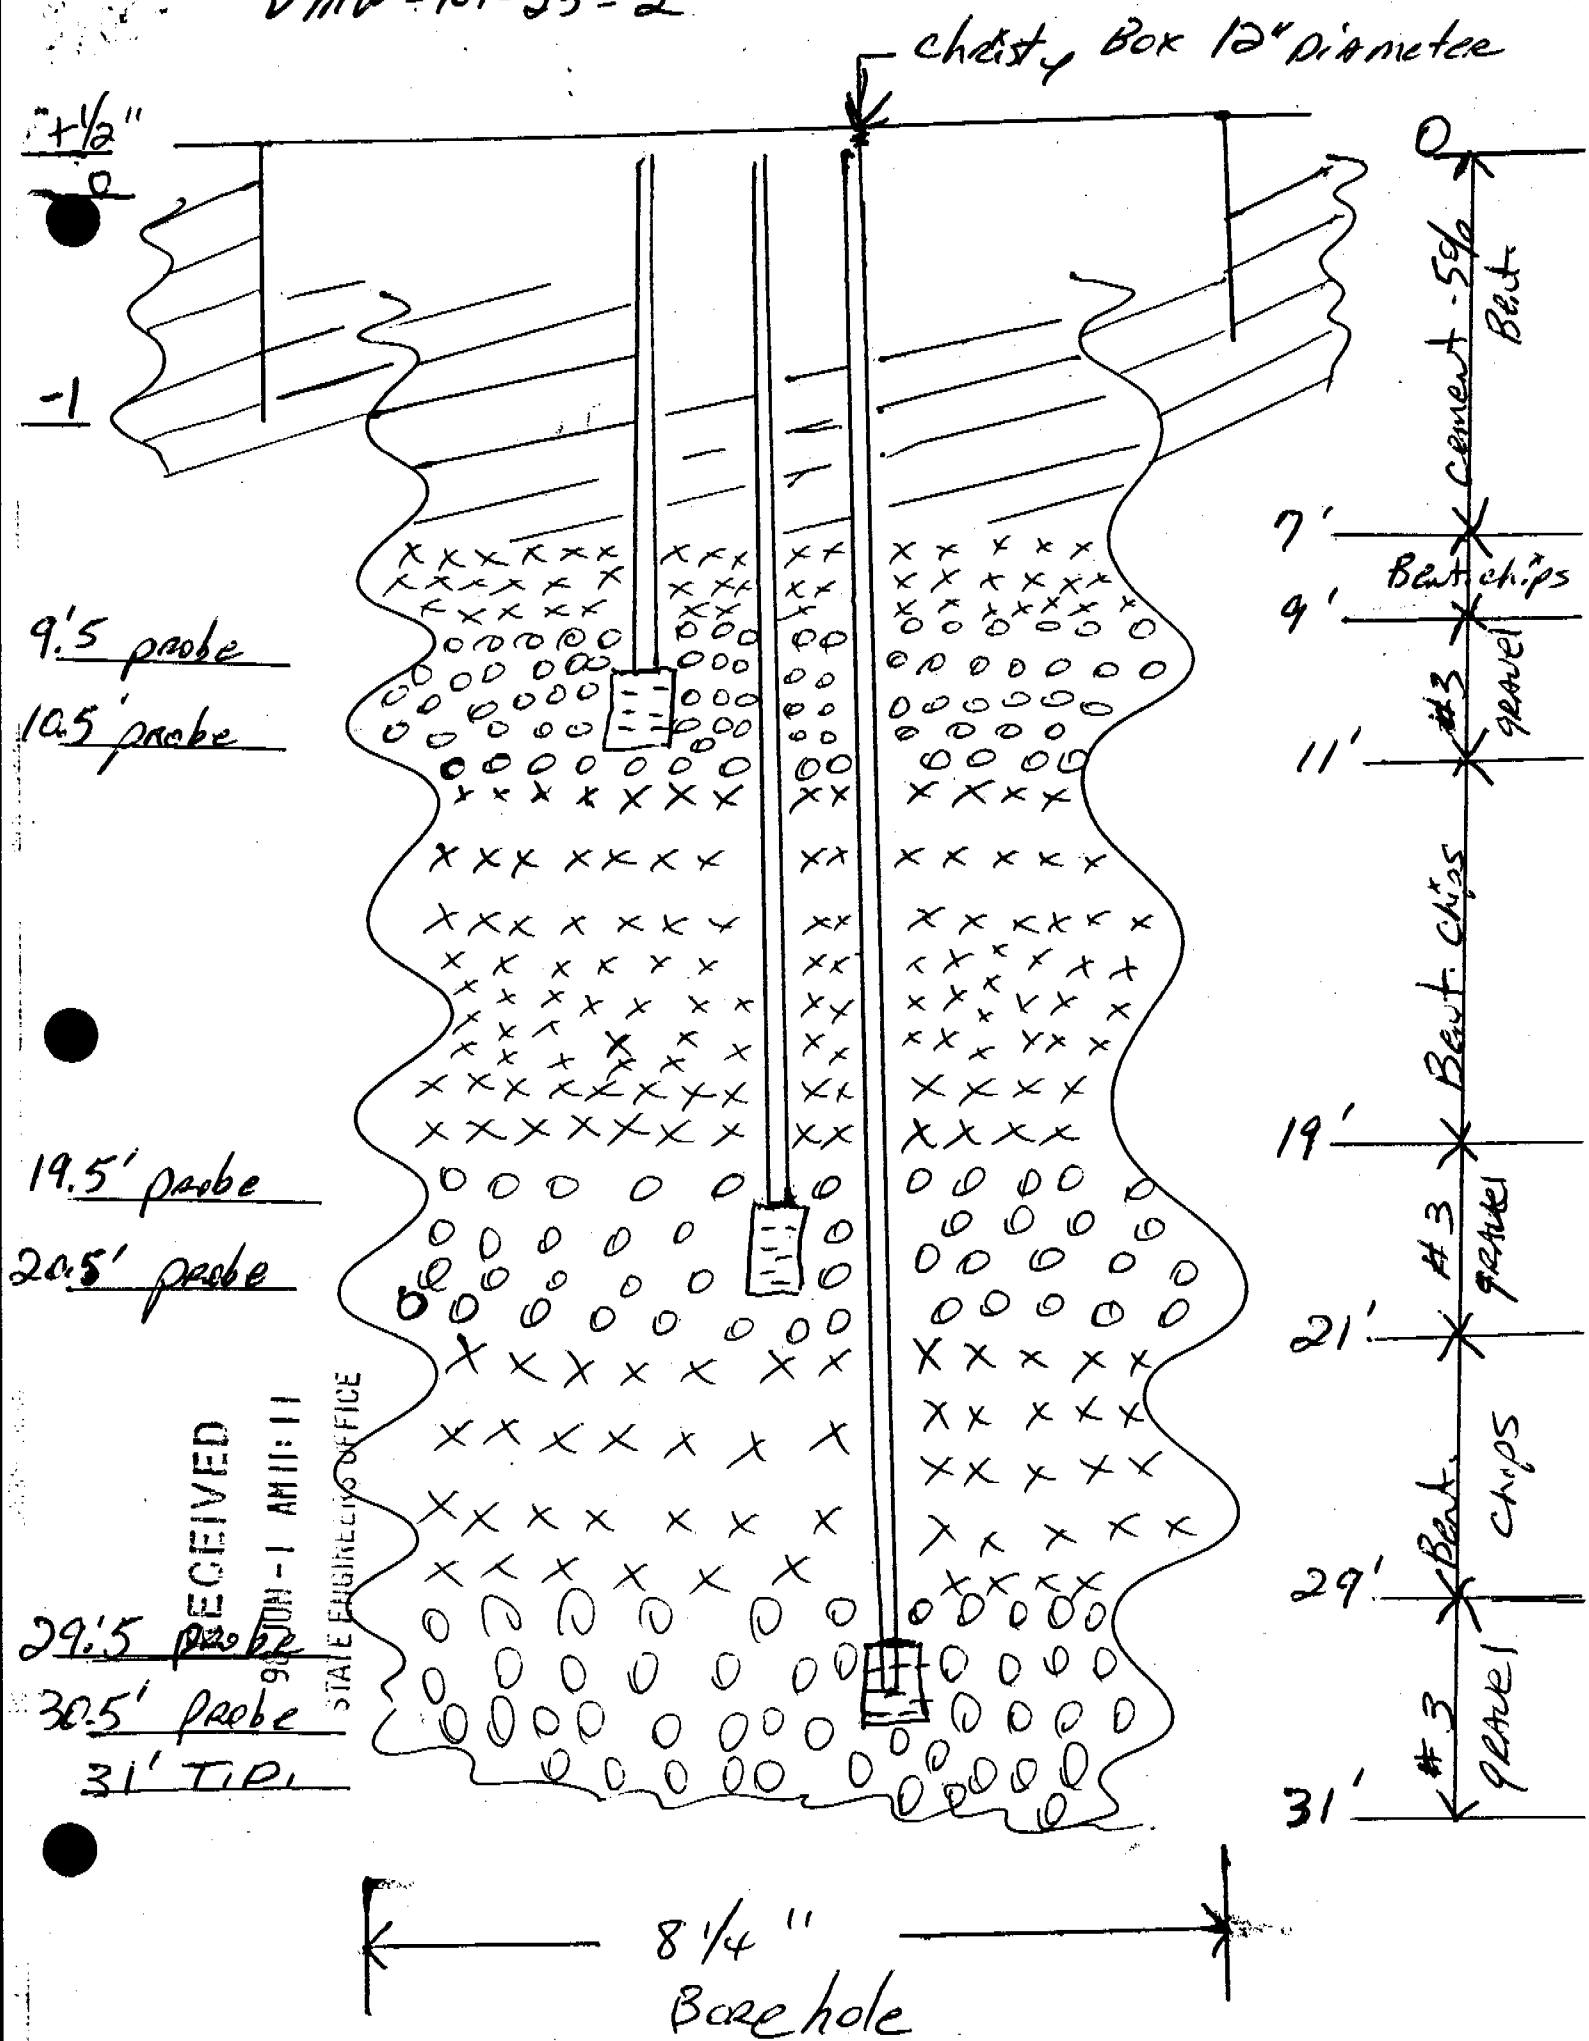

RECEIVED
JUN-1 AM 11:11
STATE ENGINEER'S OFFICE