1/2

WHITE—DIVISION OF WATER RESOURCES
CANARY—CLIENT'S COPY
PINK—WELL DRILLER'S COPY

PRINT OR TYPE ONLY
DO NOT WRITE ON BACK

STATE OF NEVADA
DIVISION OF WATER RESOURCES

WELL DRILLER'S REPORT

Please complete this form in its entirety in accordance with NRS 534.170 and NAC 534.340

OFFICE USE ONLY
Log No. 80392
Permit No. 64
Basin

NOTICE OF INTENT NO. 223

1. OWNER Newmont Gold
MAILING ADDRESS
ADDRESS AT WELL LOCATION

2. LOCATION ~~SW~~ NW ¼ ~~SE~~ NE ¼ Sec. ~~20~~ 29 T. 35 N N/S R. 44 (E) Humboldt County
PERMIT NO. Issued by Water Resources | Parcel No. | MC 35 29 1A Subdivision Name

3. WORK PERFORMED
☑ New Well ☐ Replace ☐ Recondition
☐ Deepen ☐ Abandon ☐ Other

4. PROPOSED USE
☐ Domestic ☐ Irrigation ☐ Test
☐ Municipal/Industrial ☑ Monitor ☐ Stock

5. WELL TYPE
☐ Cable ☑ Rotary ☐ RVC
☐ Air ☐ Other

6. LITHOLOGIC LOG

Material	Water Strata	From	To	Thickness
Sand + Gravel		0	1225	1225
Gray Rock		1225	1450	225

Date started 6-17, 00
Date completed 6-21, 00

7. WELL TEST DATA
TEST METHOD: ☐ Bailer ☐ Pump ☑ Air Lift

G.P.M.	Draw Down (Feet Below Static)	Time (Hours)
20-25		16

8. WELL CONSTRUCTION
Depth Drilled 1450' Feet Depth Cased 1450' Feet

HOLE DIAMETER (BIT SIZE)

		From		To	
12¼	Inches	0	Feet	20	Feet
6½	Inches	20	Feet	1450	Feet
	Inches		Feet		Feet

CASING SCHEDULE

Size O.D. (Inches)	Weight/Ft. (Pounds)	Wall Thickness (Inches)	From (Feet)	To (Feet)
8 5/8		¼" Steel	0	20
2 3/8		Sc 40 Steel	0	1450
		Flush Jnt		

Perforations:
Type perforation mill slot
Size perforation 20
From 1400 feet to 1440 feet
From feet to feet
From feet to feet
From feet to feet
From feet to feet

Surface Seal: ☑ Yes ☐ No
Depth of Seal 20
Placement Method: ☑ Pumped ☐ Poured
Seal Type: ☑ Neat Cement ☐ Cement Grout ☐ Concrete Grout

Gravel Packed: ☑ Yes ☐ No
From 1360 feet to 1450 feet

9. WATER LEVEL
Static water level 60 feet below land surface
Artesian flow NA G.P.M. P.S.I.
Water temperature 100 °F Quality

10. DRILLER'S CERTIFICATION
This well was drilled under my supervision and the report is true to the best of my knowledge.
Name Gaten Homeden
Contractor
Address 2081 J Rd Fruita Co.
Contractor
Himes Drilling Co
Nevada contractor's license number issued by the State Contractor's Board 31372
Nevada driller's license number issued by the Division of Water Resources, the on-site driller 1694
Signed Kirk Himes
By driller performing actual drilling on site or contractor
Date 7-14-00

(Rev. 3-91) USE ADDITIONAL SHEETS IF NECESSARY (O)-627

Log # 80392 2/2

MO 35 29 1A
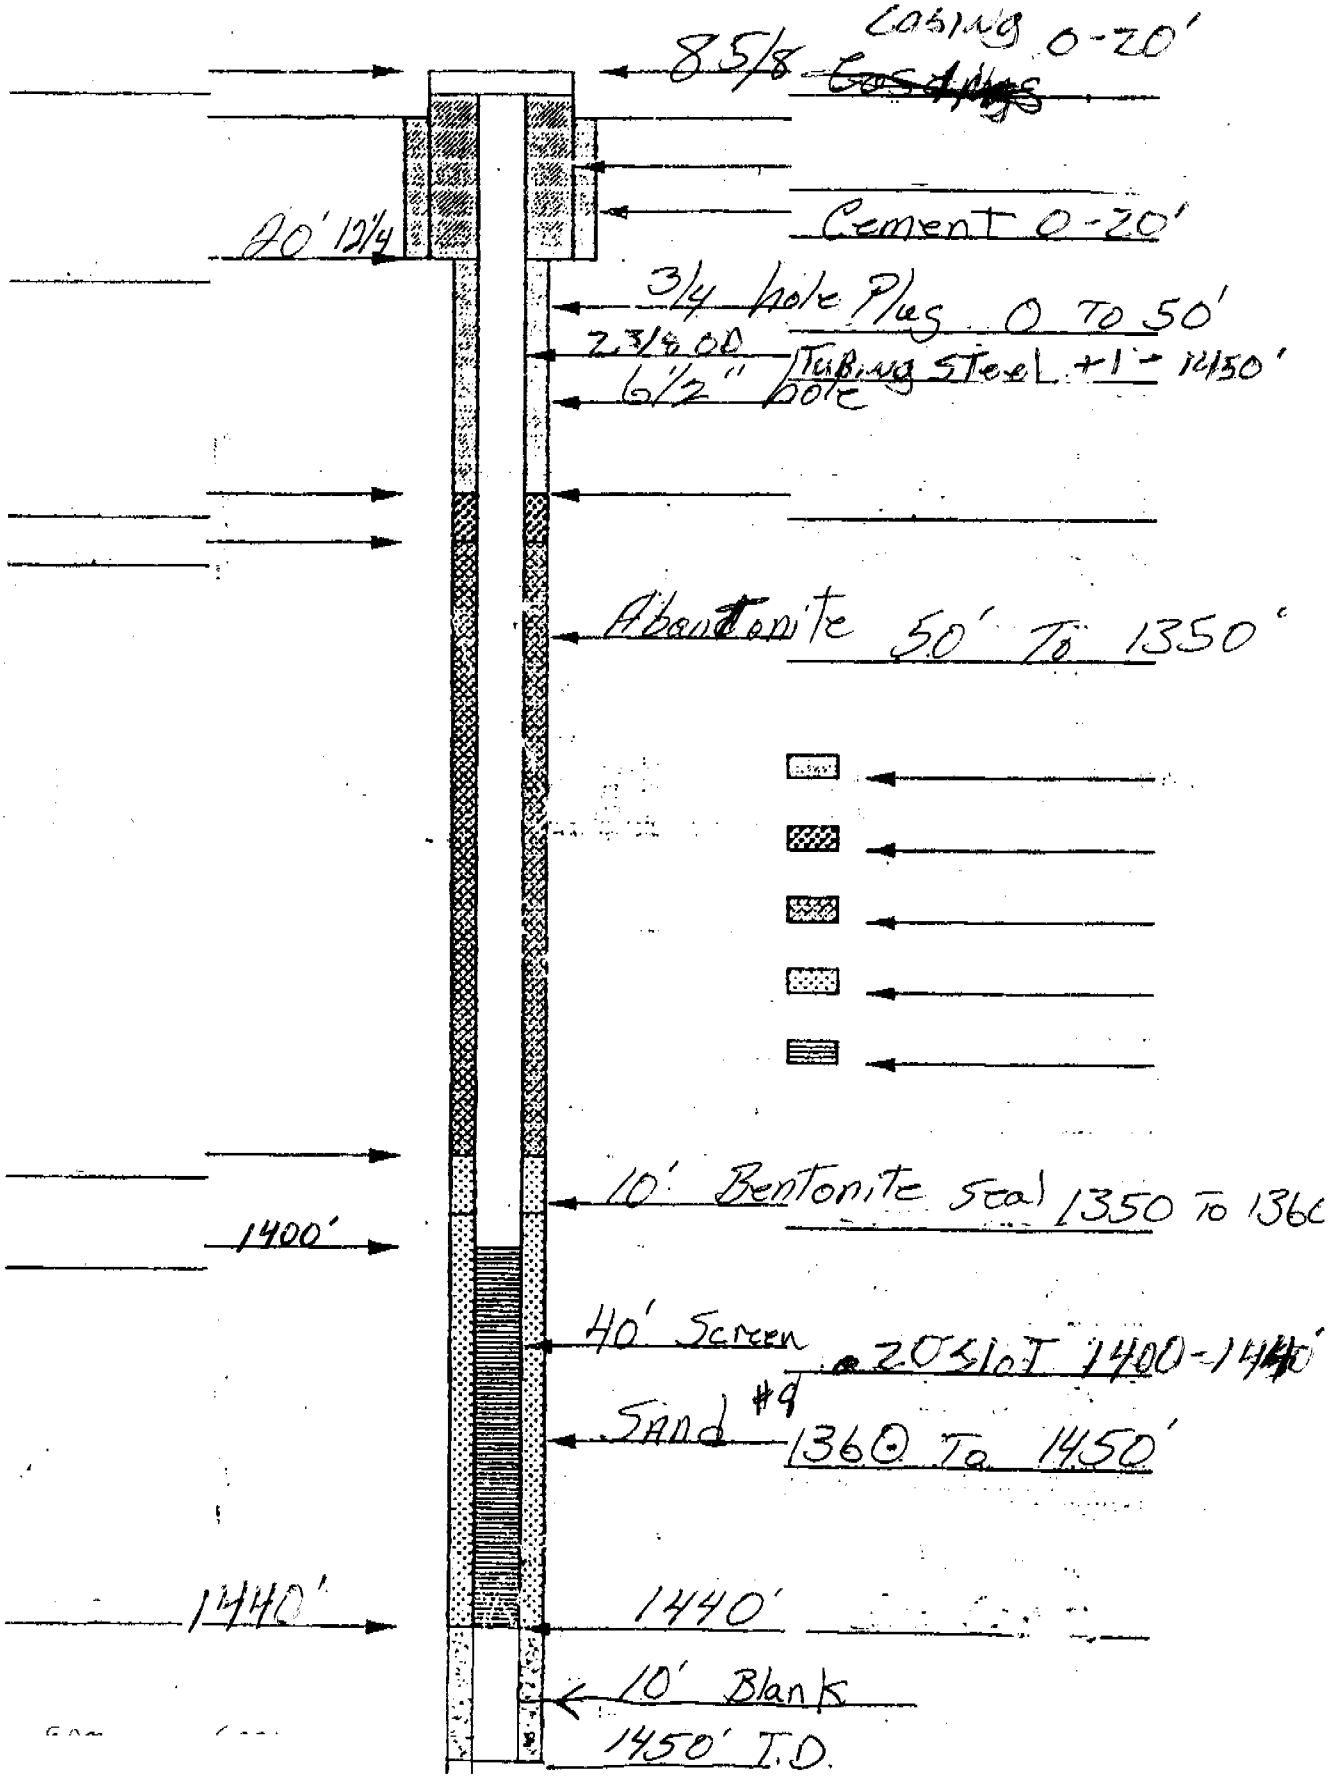
Comp. 6-21-00