WSC

WHITE—DIVISION OF WATER RESOURCES
CANARY—CLIENT'S COPY
PINK—WELL DRILLER'S COPY

PRINT OR TYPE ONLY
DO NOT WRITE ON BACK

STATE OF NEVADA
DIVISION OF WATER RESOURCES

WELL DRILLER'S REPORT

Please complete this form in its entirety in accordance with NRS 534.170 and NAC 534.340

OFFICE USE ONLY
Log No. 80731
Permit No.
Basin 212

NOTICE OF INTENT NO. 16226

1. OWNER Nevada Power Co.
MAILING ADDRESS 2350 S. Jones Ste 201 Las Vegas NV 89146
ADDRESS AT WELL LOCATION Well EH-2

2. LOCATION E ½ NW ¼ Sec. 07 T. 15 N/S R. 66 E. Clark County
PERMIT NO. (Issued by Water Resources) ~~690-260-003~~ Parcel No. 042-07-000-001 Subdivision Name

3. WORK PERFORMED
☐ New Well ☐ Replace ☐ Recondition
☐ Deepen ☒ Abandon ☐ Other

4. PROPOSED USE
☐ Domestic ☐ Irrigation ☐ Test
☐ Municipal/Industrial ☒ Monitor ☐ Stock

5. WELL TYPE
☐ Cable ☐ Rotary ☐ RVC
☐ Air ☐ Other

6. LITHOLOGIC LOG

Material	Water Strata	From	To	Thickness
Pulled 3" Casing From Well.				
Attempted To Pull 8" Casing But It Would Not Move.				
Perforate 8" Casing From 720' To Surface.				
Pumped Neat Cement From Bottom To Surface				

Date started 5-25-00, 19
Date completed 6-14-00, 19

7. WELL TEST DATA
TEST METHOD: ☐ Bailer ☐ Pump ☐ Air Lift

G.P.M.	Draw Down (Feet Below Static)	Time (Hours)

8. WELL CONSTRUCTION
Depth Drilled 1095 Feet Depth Cased Feet

HOLE DIAMETER (BIT SIZE)

	From	To
Inches	Feet	Feet
Inches	Feet	Feet
Inches	Feet	Feet

CASING SCHEDULE

Size O.D. (Inches)	Weight/Ft. (Pounds)	Wall Thickness (Inches)	From (Feet)	To (Feet)
8"				

Perforations:
Type perforation
Size perforation
From feet to feet
From feet to feet
From feet to feet
From feet to feet
From feet to feet

Surface Seal: ☐ Yes ☐ No
Depth of Seal
Placement Method: ☐ Pumped ☐ Poured
Seal Type: ☐ Neat Cement ☐ Cement Grout ☐ Concrete Grout

Gravel Packed: ☐ Yes ☐ No
From feet to feet

9. WATER LEVEL
Static water level feet below land surface
Artesian flow G.P.M. P.S.I.
Water temperature °F Quality

10. DRILLER'S CERTIFICATION
This well was drilled under my supervision and the report is true to the best of my knowledge.
Name B.L. Weber Group, Inc (Contractor)
Address 16825 S. Weber Drive (Contractor)
Chandler AZ 85226
Nevada contractor's license number issued by the State Contractor's Board 035639
Nevada driller's license number issued by the Division of Water Resources, the on-site driller 2024T
Signed Harvey Anderson (By driller performing actual drilling on site or contractor)
Date 7-15-00

(Rev. 3-91)

USE ADDITIONAL SHEETS IF NECESSARY

(O)-627

80731

16226

BOREHOLE CONSTRUCTION OF EH-2

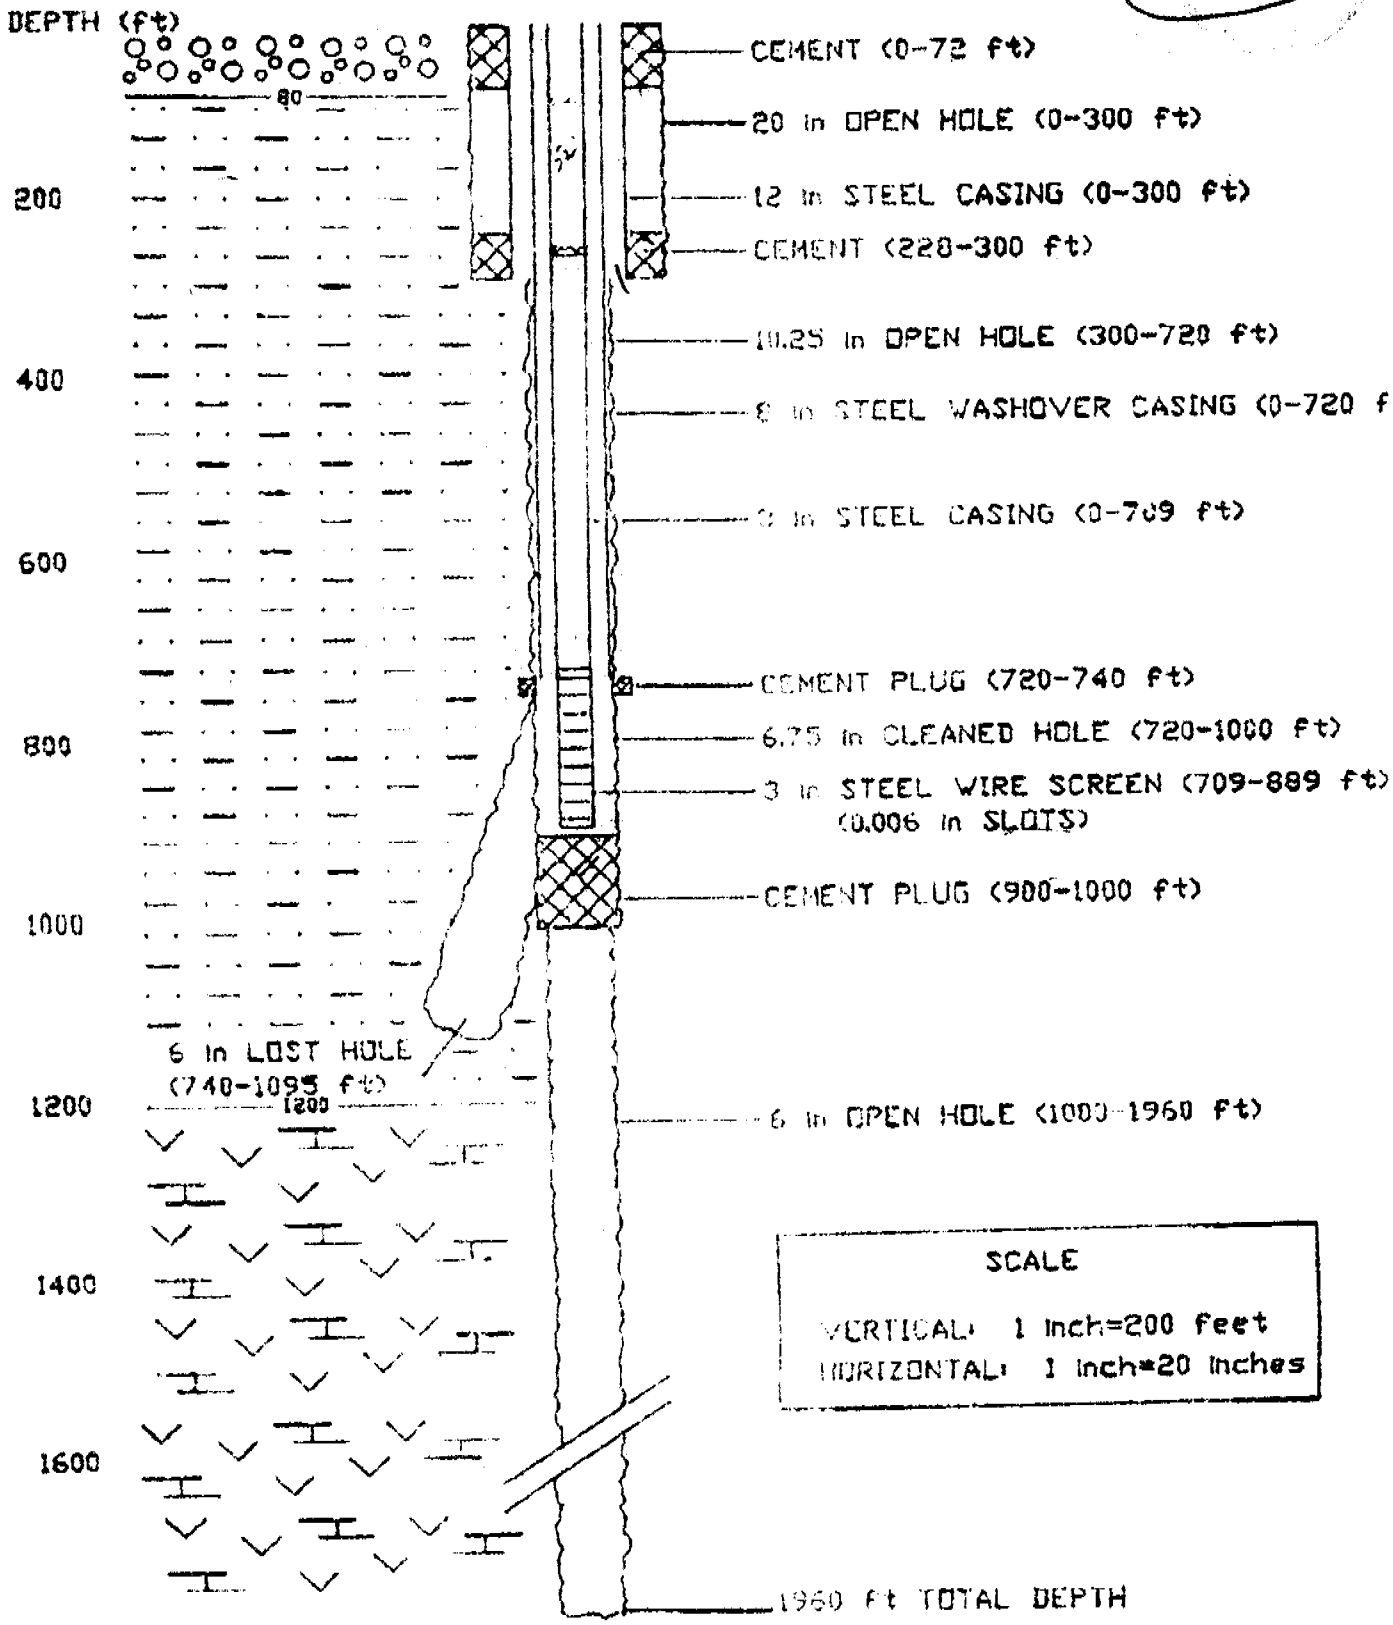

Figure 2. Well EH-2 completion log.