WHITE—DIVISION OF WATER RESOURCES
CANARY—CLIENT'S COPY
PINK—WELL DRILLER'S COPY

PRINT OR TYPE ONLY
DO NOT WRITE ON BACK

STATE OF NEVADA
DIVISION OF WATER RESOURCES

WELL DRILLER'S REPORT

Please complete this form in its entirety in accordance with NRS 534.170 and NAC 534.340

OFFICE USE ONLY
Log No. 81150
Permit No.
Basin 87

NOTICE OF INTENT NO. 38387

1. OWNER Equiva Services
MAILING ADDRESS P.O. Box 429 Monte Rio, CA 95462
ADDRESS AT WELL LOCATION 1922 Victorian Ave Sparks, NV

2. LOCATION SW ¼ SW ¼ Sec. 5 T. 19 N/S R. 20 E. Washoe County
PERMIT NO. NONE (Issued by Water Resources) | 032-065-10 (Parcel No.) | NA (Subdivision Name)

3. WORK PERFORMED
☒ New Well ☐ Replace ☐ Recondition
☐ Deepen ☐ Abandon ☐ Other

4. PROPOSED USE
☐ Domestic ☐ Irrigation ☐ Test
☐ Municipal/Industrial ☒ Monitor ☐ Stock

5. WELL TYPE
☐ Cable ☐ Rotary ☐ RVC
☐ Air ☒ Other Percussion Hammer

6. LITHOLOGIC LOG

Material	Water Strata	From	To	Thickness
90% gravel and small Boulders		0		
10% sand			16	16
50% sand 50% small to large gravel		16	18	2
gravel to small Boulders some sand	27	18	29	11
60% fine to large gravel 40% med to coarse sand		29	35	6

Hole # 5-2

Date started 6-15, 2000
Date completed 6-15, 2000

7. WELL TEST DATA
TEST METHOD: ☐ Bailer ☐ Pump ☐ Air Lift

G.P.M.	Draw Down (Feet Below Static)	Time (Hours)
NONE		

8. WELL CONSTRUCTION
Depth Drilled 35 Feet Depth Cased 35 Feet

HOLE DIAMETER (BIT SIZE)

Inches	From Feet	To Feet
10	0	35

CASING SCHEDULE

Size O.D. (Inches)	Weight/Ft. (Pounds)	Wall Thickness (Inches)	From (Feet)	To (Feet)
2"	PVC	Sch. 40	0	15

Perforations:
Type perforation slot PVC
Size perforation .020
From 15 feet to 35 feet
From feet to feet
From feet to feet
From feet to feet
From feet to feet

Surface Seal: ☒ Yes ☐ No
Depth of Seal 7.5'
Placement Method: ☒ Pumped ☐ Poured
Seal Type: ☒ Neat Cement ☐ Cement Grout ☐ Concrete Grout

Gravel Packed: ☒ Yes ☐ No
From 12.5 feet to 35 feet

9. WATER LEVEL
Static water level 27.0 feet below land surface
Artesian flow NA G.P.M. NA P.S.I.
Water temperature NA °F Quality NA

10. DRILLER'S CERTIFICATION
This well was drilled under my supervision and the report is true to the best of my knowledge.
Name (Contractor) Layne Christensen
Address (Contractor) 11001 Etiwanda Ave Fontana, CA 92337
Nevada contractor's license number issued by the State Contractor's Board 0019101
Nevada driller's license number issued by the Division of Water Resources, the on-site driller 1468
Signed Stephen J. Johnson (By driller performing actual drilling on site or contractor)
Date 6-18-00

(Rev. 3-91) USE ADDITIONAL SHEETS IF NECESSARY (O)-627

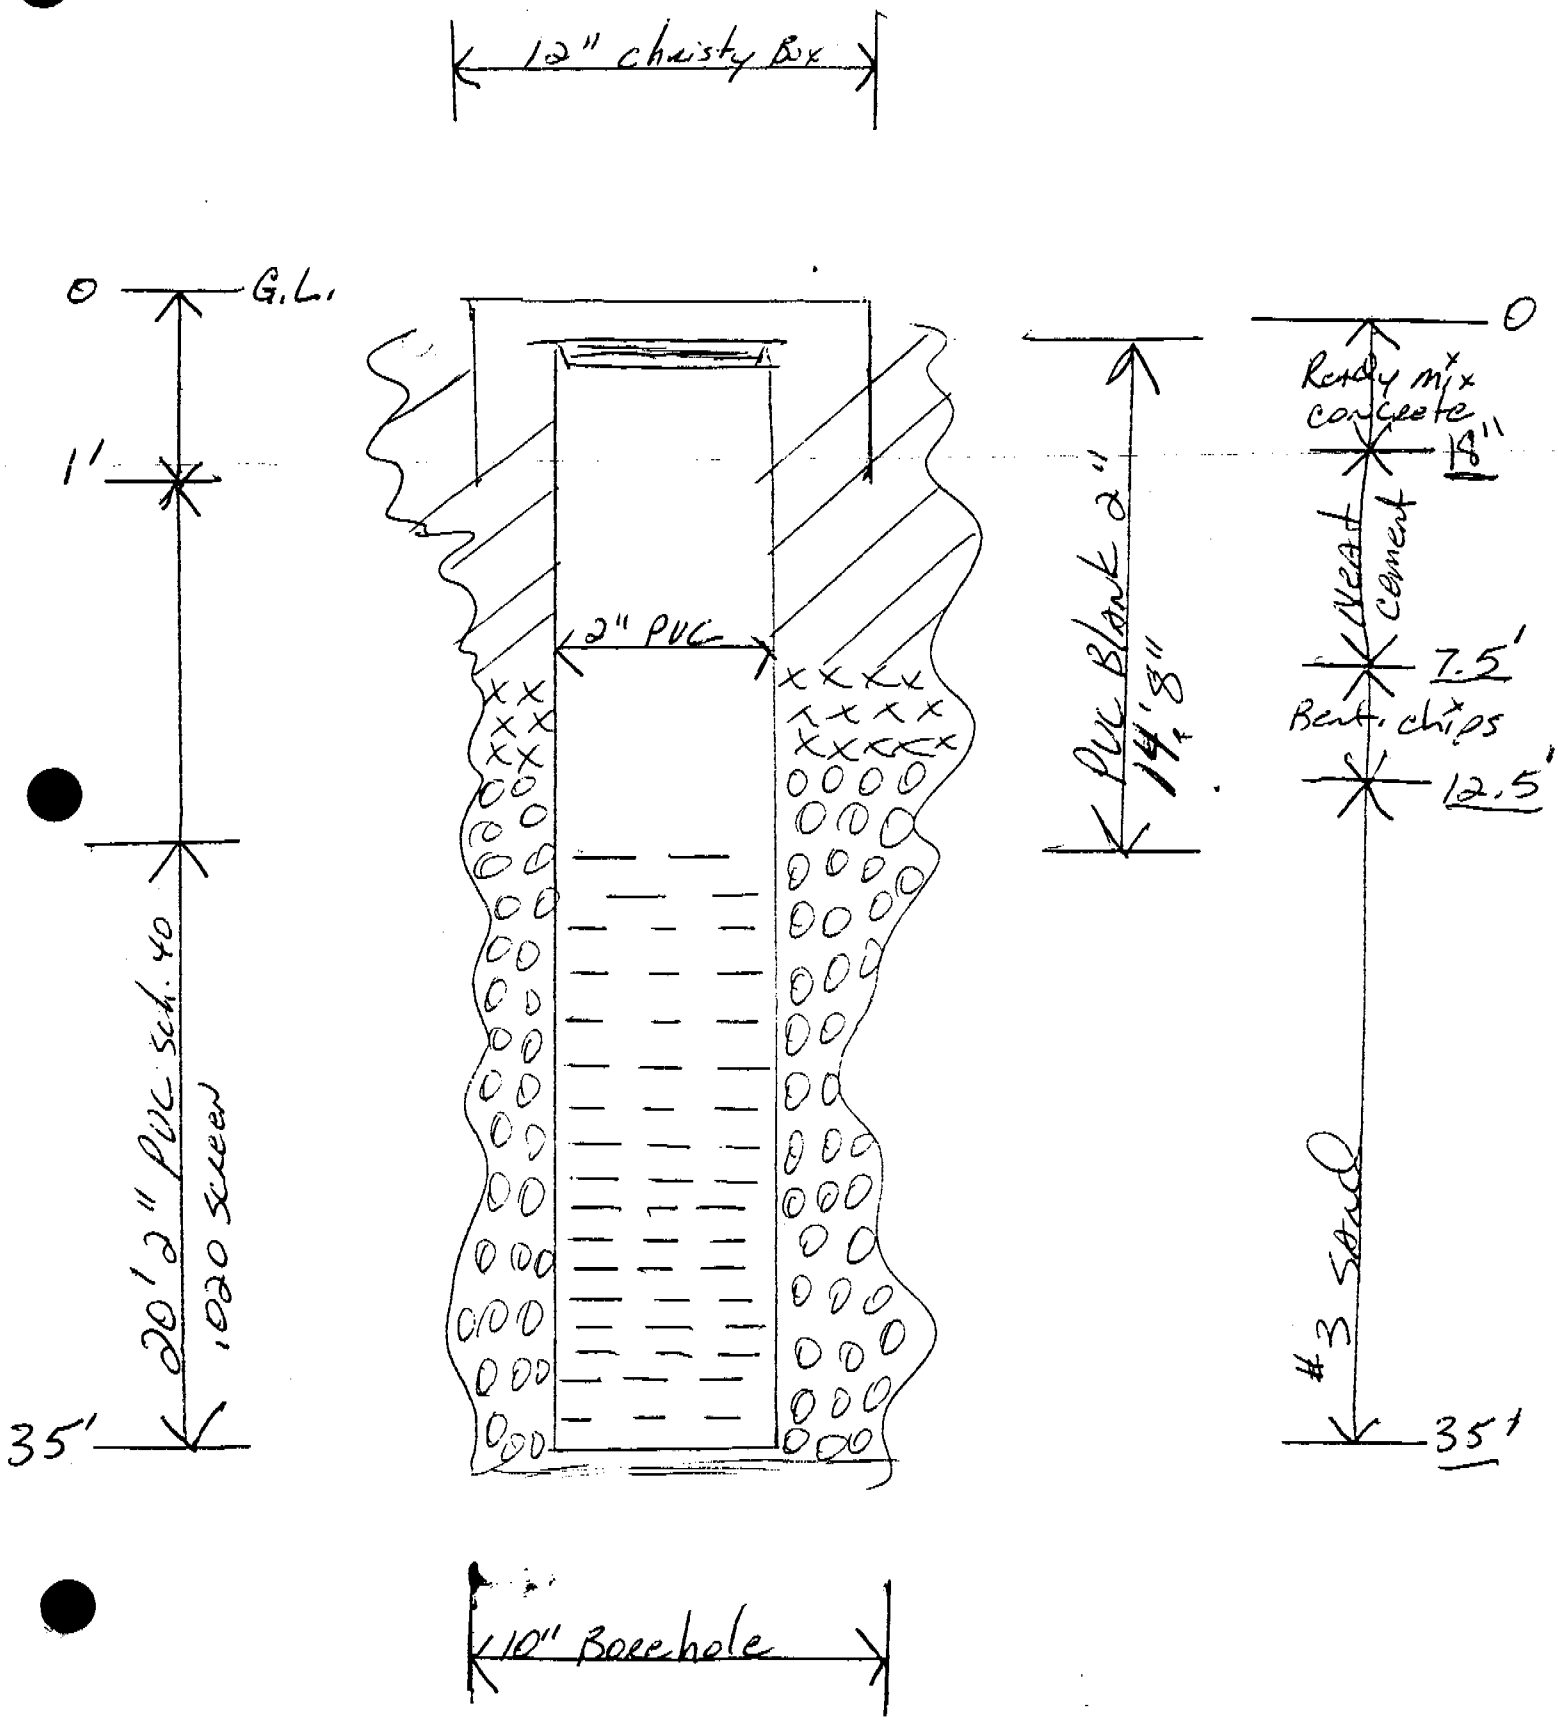
12" christy Box
0
G.L.
1'
20' 2" PVC Sch. 40
.020 Screen
35'
2" PVC
PVC Blank 2"
14' 8"
0
Ready mix concrete
18"
Neat cement
7.5'
Bent. chips
12.5'
#3 Sand
35'
10" Borehole