WHITE—DIVISION OF WATER RESOURCES
CANARY—CLIENT'S COPY
PINK—WELL DRILLER'S COPY

PRINT OR TYPE ONLY
DO NOT WRITE ON BACK

STATE OF NEVADA
DIVISION OF WATER RESOURCES

WELL DRILLER'S REPORT

Please complete this form in its entirety in accordance with NRS 534.170 and NAC 534.340

OFFICE USE ONLY
Log No. 81441
Permit No.
Basin 212

NOTICE OF INTENT NO. 19184

1. OWNER Richard Kriegen/Realty Executives
MAILING ADDRESS 1389 Galleria Dr
Henderson NV 89014

ADDRESS AT WELL LOCATION
305 W. St. Louis Ave

2. LOCATION NW ¼ SE ¼ Sec. 4 T 21 S/N R 61 E/W CLARK County
PERMIT NO. n/a (Issued by Water Resources) | 162-04-707-002 (Parcel No.) | Subdivision Name

3. WORK PERFORMED
☒ New Well ☐ Replace ☐ Recondition
☐ Deepen ☐ Abandon ☐ Other

4. PROPOSED USE
☐ Domestic ☐ Irrigation ☐ Test
☐ Municipal/Industrial ☒ Monitor ☐ Stock

5. WELL TYPE
☐ Cable ☐ Rotary ☐ RVC
☐ Air ☒ Other Auger

6. LITHOLOGIC LOG MW-1

Material	Water Strata	From	To	Thickness
Fill - Asphalt over sand		0	1.5	
Silty clay		1.5	6	
Caliche		6	6.5	
Sandy clay		6.5	8	
Clayey Gravel		8	9.5	
CALICHE		9.5	10.5	
CLAYEY SAND	Y	10.5	15	
SANDY CLAY	Y	15	19.5	
SILTY CLAY	Y	19.5	24	

DCNR/DWR Received OCT 23 2000 LAS VEGAS OFFICE

Date started 10/10 2000
Date completed 10/10 2000

7. WELL TEST DATA
TEST METHOD: ☐ Bailer ☐ Pump ☐ Air Lift

G.P.M.	Draw Down (Feet Below Static)	Time (Hours)

8. WELL CONSTRUCTION
Depth Drilled 24 Feet Depth Cased 23 Feet

HOLE DIAMETER (BIT SIZE)

Inches	From Feet	To Feet
6.5	0	24

CASING SCHEDULE

Size O.D. (Inches)	Weight/Ft. (Pounds)	Wall Thickness (Inches)	From (Feet)	To (Feet)
2	PVC	sch 40		

Perforations:
Type perforation slotted screen
Size perforation .010 inch
From 8 feet to 23 feet
From feet to feet
From feet to feet
From feet to feet
From feet to feet

Surface Seal: ☒ Yes ☐ No
Depth of Seal 6
Placement Method: ☐ Pumped ☒ Poured
Seal Type: ☐ Neat Cement ☐ Cement Grout ☒ Concrete Grout
Gravel Packed: ☒ Yes ☐ No
From 6 feet to 24 feet

9. WATER LEVEL
Static water level 8.49 feet below land surface
Artesian flow G.P.M. P.S.I.
Water temperature °F Quality

10. DRILLER'S CERTIFICATION
This well was drilled under my supervision and the report is true to the best of my knowledge.
Name Tim Aten c/o Terracon Contractor
Address 4343 S. Polaris Ave Contractor
Las Vegas NV 89103
Nevada contractor's license number issued by the State Contractor's Board n/a
Nevada driller's license number issued by the Division of Water Resources, the on-site driller 42155
Signed Tim Aten
By driller performing actual drilling on site or contractor
Date 10/20/00

(Rev. 3-91) USE ADDITIONAL SHEETS IF NECESSARY (O)-627

Log# 81441

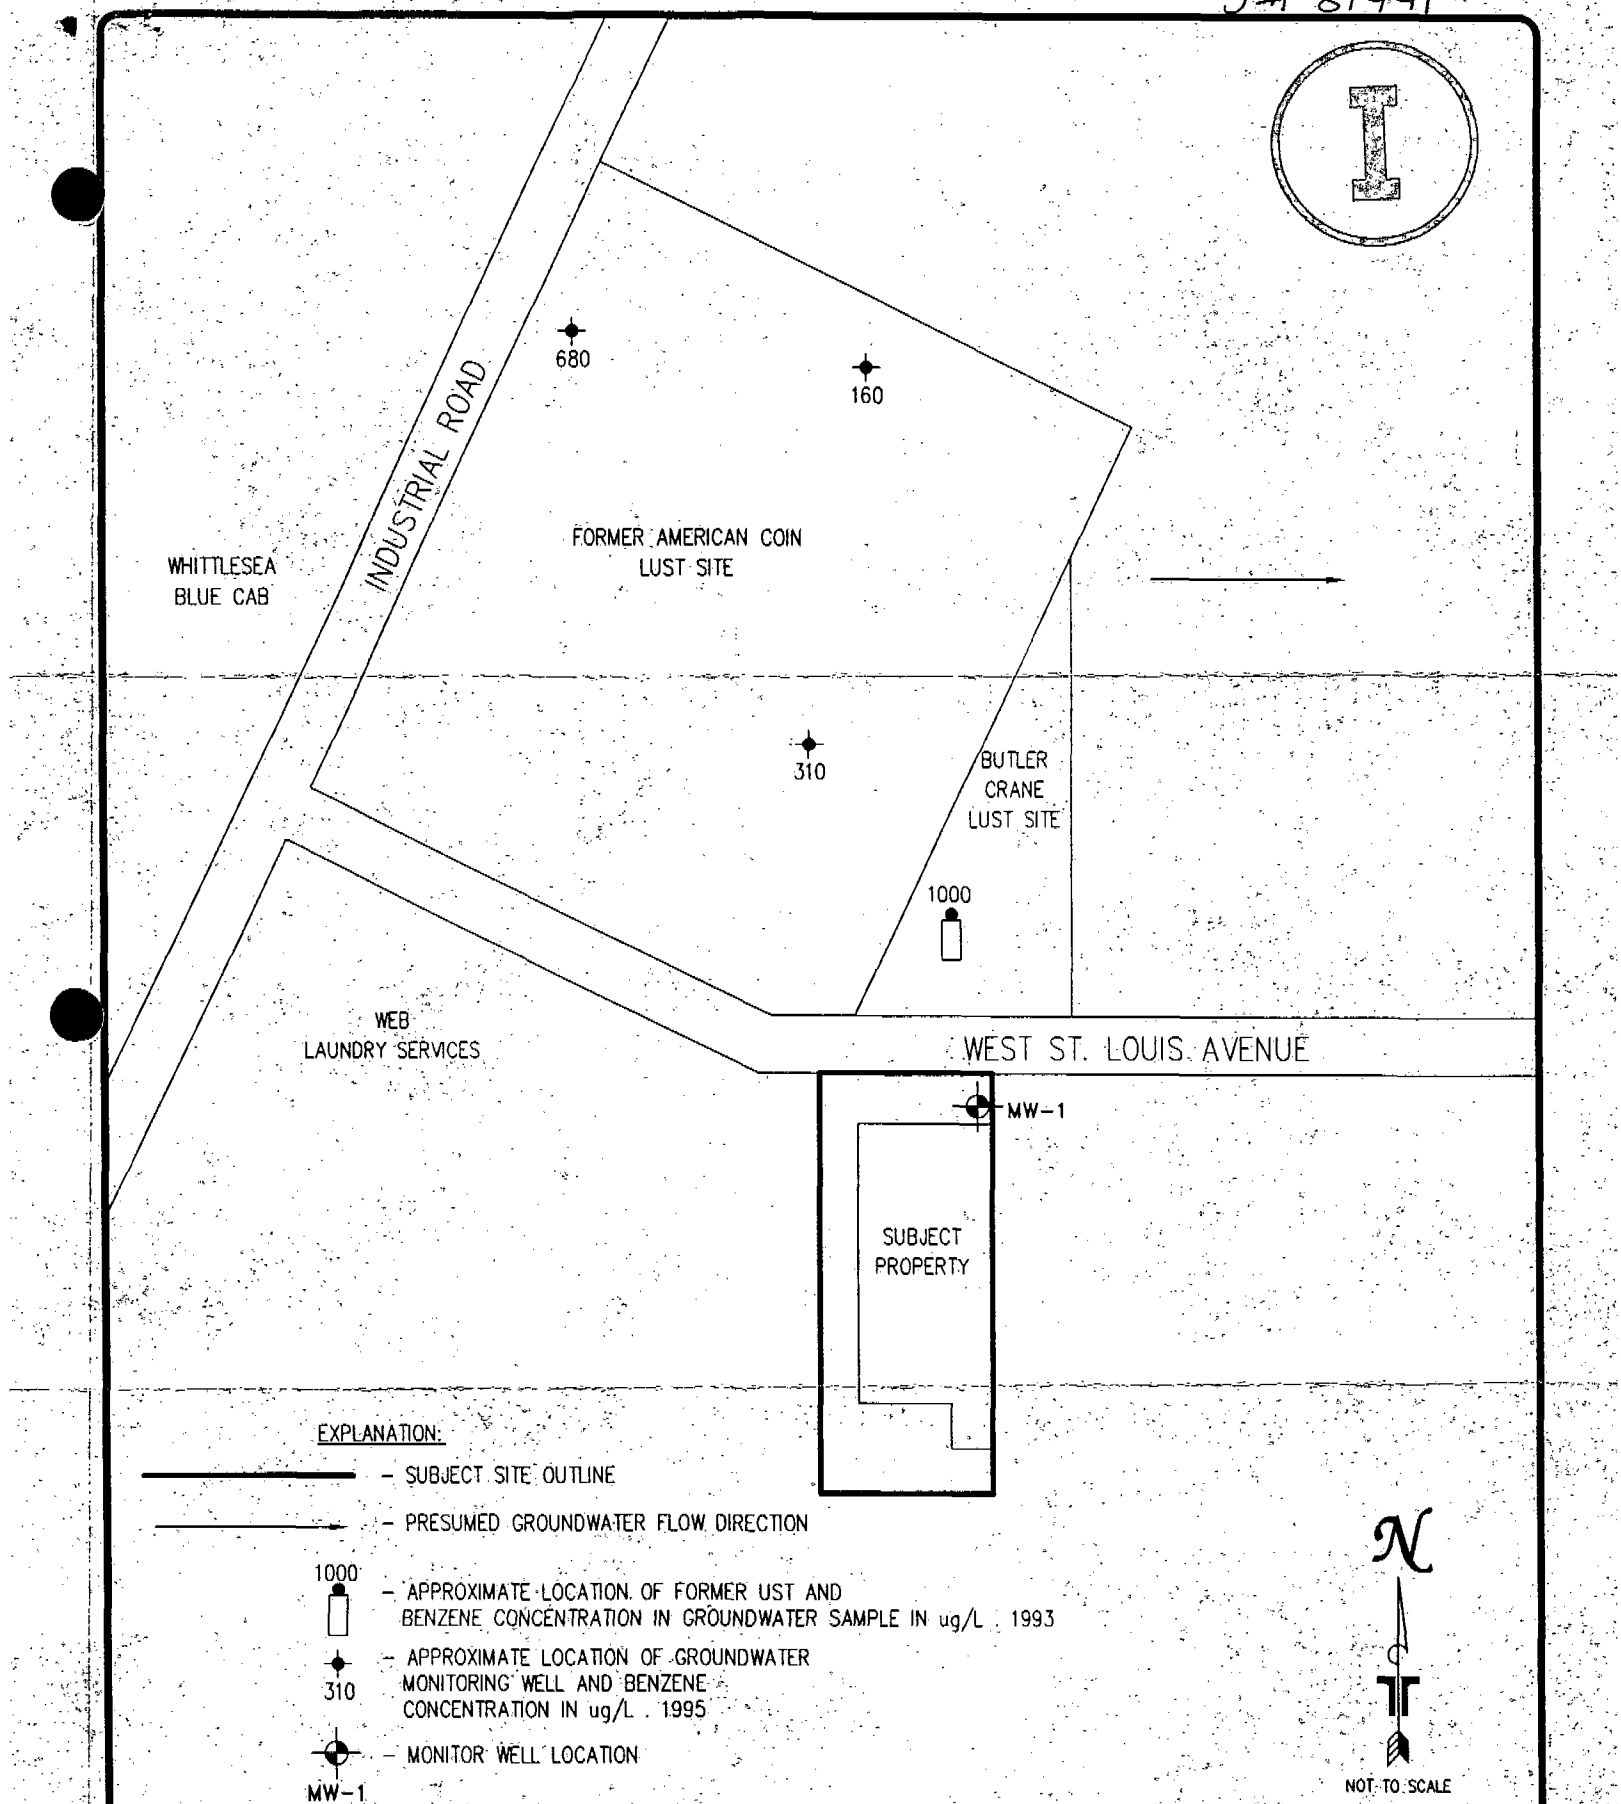

PROJECT:

OFFICE / WAREHOUSE BUILDING

Terracon

ADJOINING AND SITE DIAGRAM

PROJECT NO.:	FIGURE:
64007055	2