WHITE—DIVISION OF WATER RESOURCES
CANARY—CLIENT'S COPY
PINK—WELL DRILLER'S COPY

PRINT OR TYPE ONLY
DO NOT WRITE ON BACK

STATE OF NEVADA
DIVISION OF WATER RESOURCES

WELL DRILLER'S REPORT

Please complete this form in its entirety in accordance with NRS 534.170 and NAC 534.340

OFFICE USE ONLY
Log No. 89525
Permit No.
Basin Ø87

NOTICE OF INTENT NO. 50798

1. OWNER TERRACON
MAILING ADDRESS 1380 Greg ST Suite 233 SPARKS NV
ADDRESS AT WELL LOCATION victorian Ave LITHIA Dr & Kersh. P SPARKS NV

2. LOCATION SE ¼ SW ¼ Sec. 4 T. 19 N/S R. 20 E. Washoe County
PERMIT NO. 0/0 Intent 46034 Issued by Water Resources
33-316-03 Parcel No.
Subdivision Name

3. WORK PERFORMED
☐ New Well ☐ Replace ☐ Recondition
☐ Deepen ☒ Abandon ☐ Other

4. PROPOSED USE
☐ Domestic ☐ Irrigation ☐ Test
☐ Municipal/Industrial ☒ Monitor ☐ Stock

5. WELL TYPE
☐ Cable ☐ Rotary ☐ RVC
☐ Air ☒ Other Augers

6. LITHOLOGIC LOG MW 1

Material	Water Strata	From	To	Thickness
Well was In good condition After I took cover off then I pulled casing out the pomped grout from bottom to surface	14'			

Date started 3/15/03, 19
Date completed 3/15/03, 19

7. WELL TEST DATA
TEST METHOD: ☐ Bailer ☐ Pump ☐ Air Lift

G.P.M.	Draw Down (Feet Below Static)	Time (Hours)
N/A		

8. WELL CONSTRUCTION
Depth Drilled 30 Feet Depth Cased 30 Feet

HOLE DIAMETER (BIT SIZE)

Inches	From Feet	To Feet
8	0	30

CASING SCHEDULE

Size O.D. (Inches)	Weight/Ft. (Pounds)	Wall Thickness (Inches)	From (Feet)	To (Feet)
2	Factory	040	0	30

Perforations:
Type perforation Factory
Size perforation 020
From 20 feet to 30 feet
From feet to feet
From feet to feet
From feet to feet
From feet to feet

Surface Seal: ☒ Yes ☐ No
Depth of Seal 0 - 30
Placement Method: ☒ Pumped ☐ Poured
Seal Type: ☒ Neat Cement ☐ Cement Grout ☐ Concrete Grout

Gravel Packed: ☐ Yes ☐ No
From feet to feet

9. WATER LEVEL
Static water level 14' feet below land surface
Artesian flow n/a G.P.M. n/a P.S.I.
Water temperature cold °F Quality n/a

10. DRILLER'S CERTIFICATION
This well was drilled under my supervision and the report is true to the best of my knowledge.
Name Andresen Exploration Contractor
Address 1635 Belford Rd 89509 Contractor

Nevada contractor's license number issued by the State Contractor's Board 34525
Nevada driller's license number issued by the Division of Water Resources, the on-site driller m 2139
Signed By driller performing actual drilling on site or contractor
Date 3/26/03

(Rev. 3-91)

USE ADDITIONAL SHEETS IF NECESSARY

(O)-627

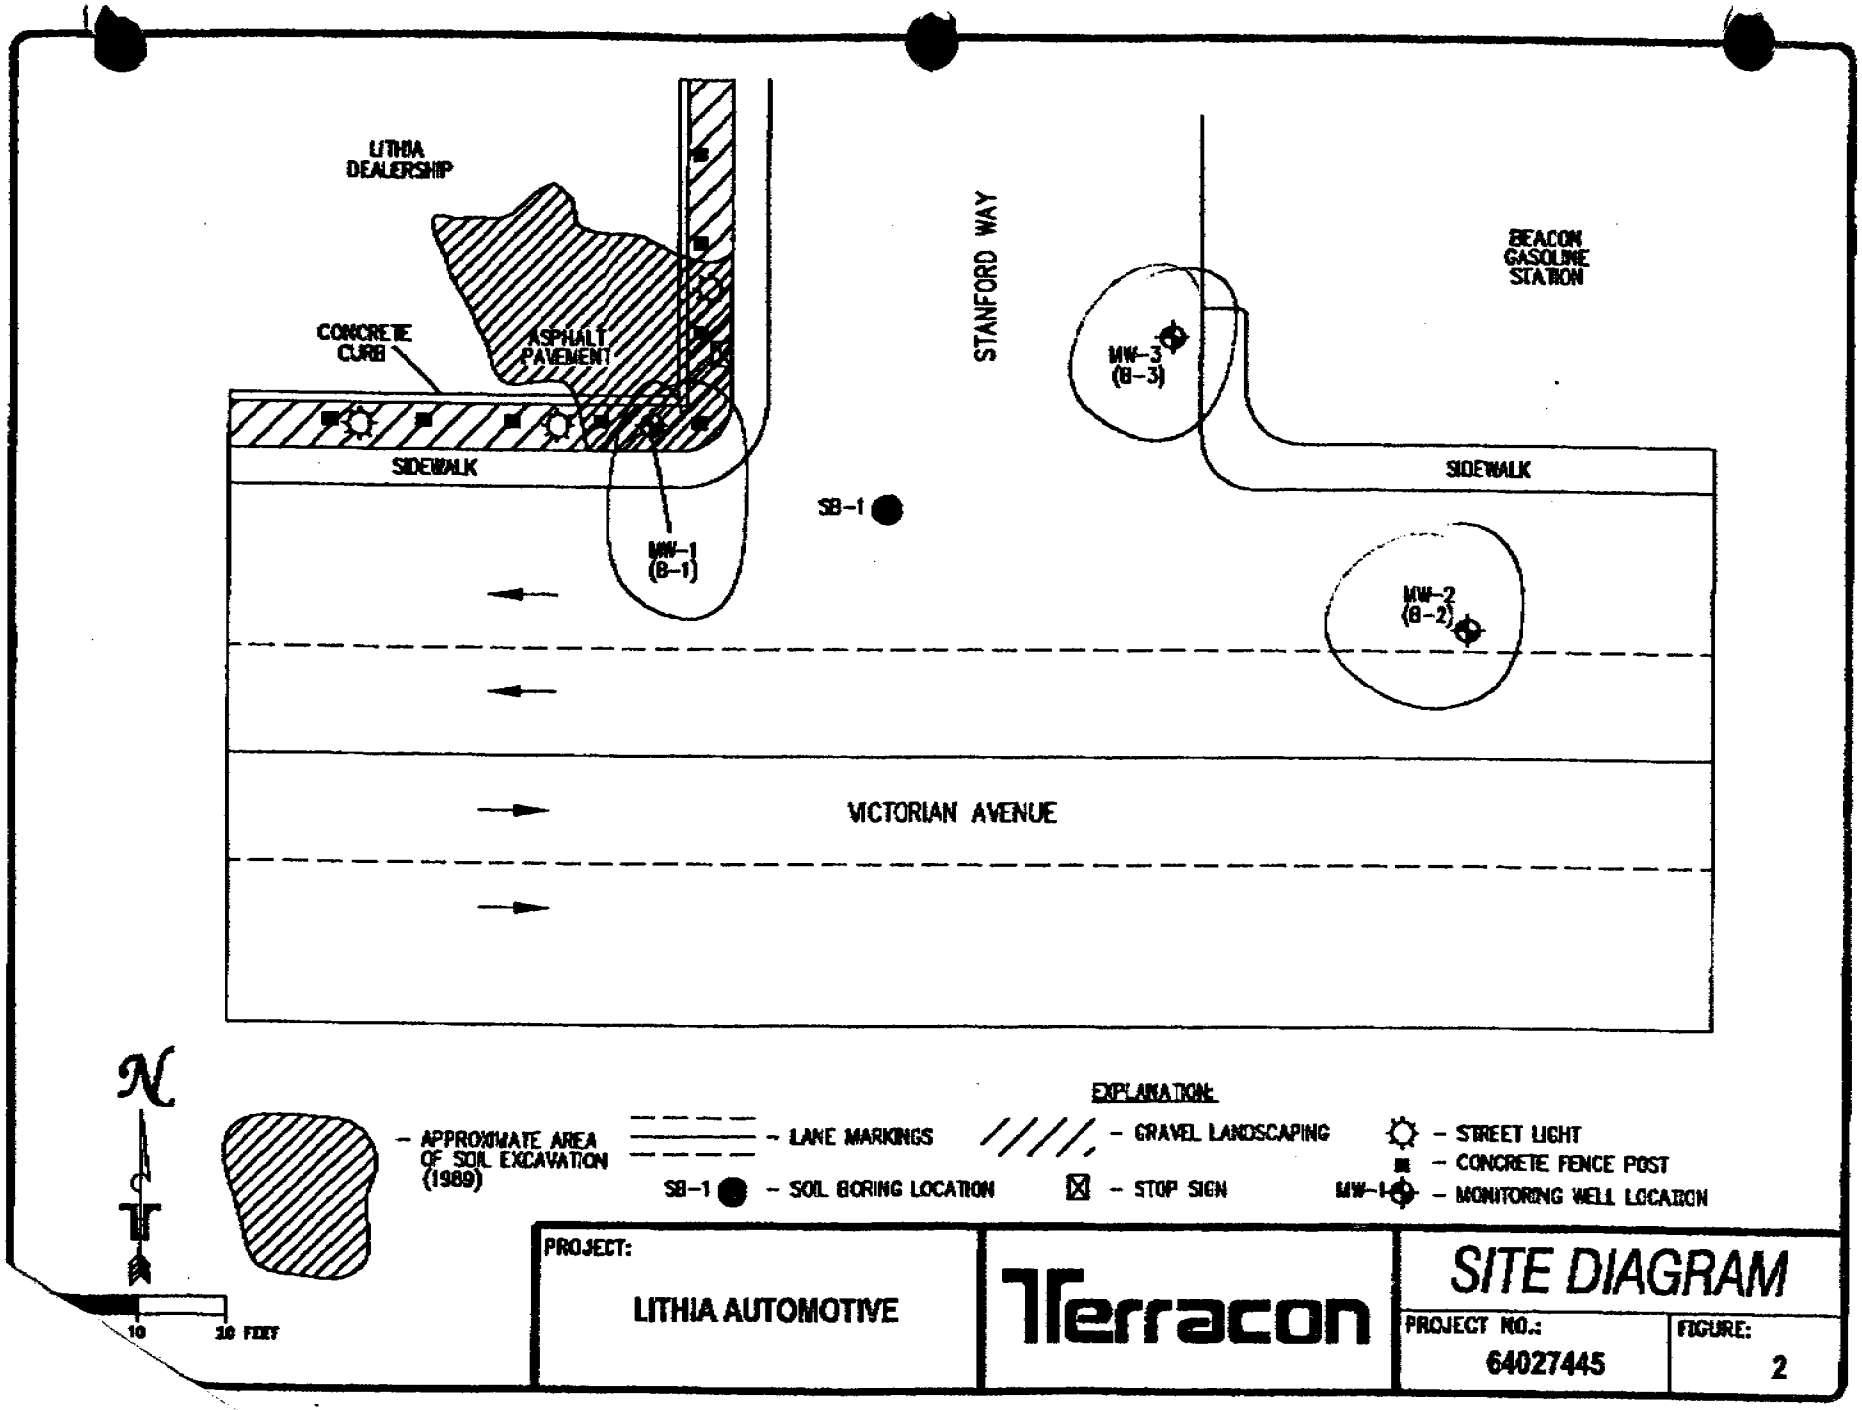

PROJECT:		SITE DIAGRAM	
LITHIA AUTOMOTIVE	Terracon	PROJECT NO.: 64027445	FIGURE: 2