COPIES TO
- DIVISION OF WATER RESOURCES
- CLIENT'S COPY
- WELL DRILLER'S COPY

PRINT OR TYPE ONLY

STATE OF NEVADA

DIVISION OF WATER RESOURCES

WELL DRILLER'S REPORT

Please complete this form in its entirety in accordance with NRS 534.170 and NAC 534.340

OFFICE USE ONLY
Log No. 96444
Permit No.
Basin 212

NOTICE OF INTENT NO. 27353

1. OWNER NEVADA DEVELOPMENT PARTNERS LP
MAILING ADDRESS 727 W SEVENTH ST. #800
LOS ANGELES, CA 90017-3715

ADDRESS AT WELL LOCATION ~~2170~~ S LAS VEGAS BLVD.
LAS VEGAS, NV 2710

2. LOCATION SW ¼ NE ¼ Sec 09 T 21 S R 61 E CLARK County

PERMIT NO. DW1189 (Issued by Water Resources) | 162-09-613-002 (Parcel No.) | Subdivision Name

3. WORK PERFORMED
☑ New Well ☐ Replace ☐ Recondition
☐ Deepen ☐ Abandon ☒ Other Dewater

4. PROPOSED USE Dewater
☐ Domestic ☐ Irrigation ☐ Test
☒ Municipal/Industrial ☐ Monitor ☐ Stock

5. WELL TYPE
☐ Cable ☐ Rotary ☐ RVC
☐ Air ☐ Other

6. LITHOLOGIC LOG

Material	Water Strata	From	To	Thickness
23-30' dewater wells				
Brown dirt & rock		0	8	8
Silt	x	8	12	4
White clay		12	14	2
Brown silty clay	xx	14	19	5
Brown clay		19	25	6
Brown silty clay		25	30	3

LANDWORK RECEIVED MAY 09 2005 LAS VEGAS OFFICE

Date started 3/21, 20 05
Date completed 3/29, 20 05

7. WELL TEST DATE

TEST METHOD: ☐ Bailer ☐ Pump ☐ Air Lift

G.P.M.	Draw Down (Feet Below Static)	Time (Hours)

8. WELL CONSTRUCTION

Depth Drilled _____ Feet Depth Cased _____ Feet

HOLE DIAMETER (BIT SIZE)

	From	To
Inches	Feet	Feet
Inches	Feet	Feet
Inches	Feet	Feet

CASING SCHEDULE

Size O.D. (Inches)	Weight/Ft. (Pounds)	Wall Thickness (Inches)	From (Feet)	To (Feet)

Perforations:
Type perforation
Size perforation
From feet to feet
From feet to feet
From feet to feet
From feet to feet
From feet to feet

Surface Seal: ☐ Yes ☐ No Seal Type:
Depth of Seal ☐ Neat Cement
Placement Method: ☐ Pumped ☐ Cement Grout
☐ Poured ☐ Concrete Grout
Gravel Packed: ☑ Yes ☐ No
From 0 feet to 30 feet

9. WATER LEVEL
Static water level feet below land surface
Artesian flow G.P.M P.S.I
Water temperature °F Quality

10. DRILLER'S CERTIFICATION
This well was drilled under my supervision and the report is true to the best of my knowledge.
Name ALLEN DRILLING INC. (CONTRACTOR)
Address 4015 WEST TOMPKINS AVE. (CONTRACTOR)
LAS VEGAS, NV 89103
Nevada contractor's license number issued by the State Contractor's Board 18916 & 18917
Nevada driller's license number issued by the Division of Water Resources, the on-site driller ABDS2161
Signed
By driller performing actual drilling on site or contractor
Date 4/28/05

Forms Provided by Forms-On-A-Disk, Inc. · (214) 340-9429 · FormsOnADisk.com

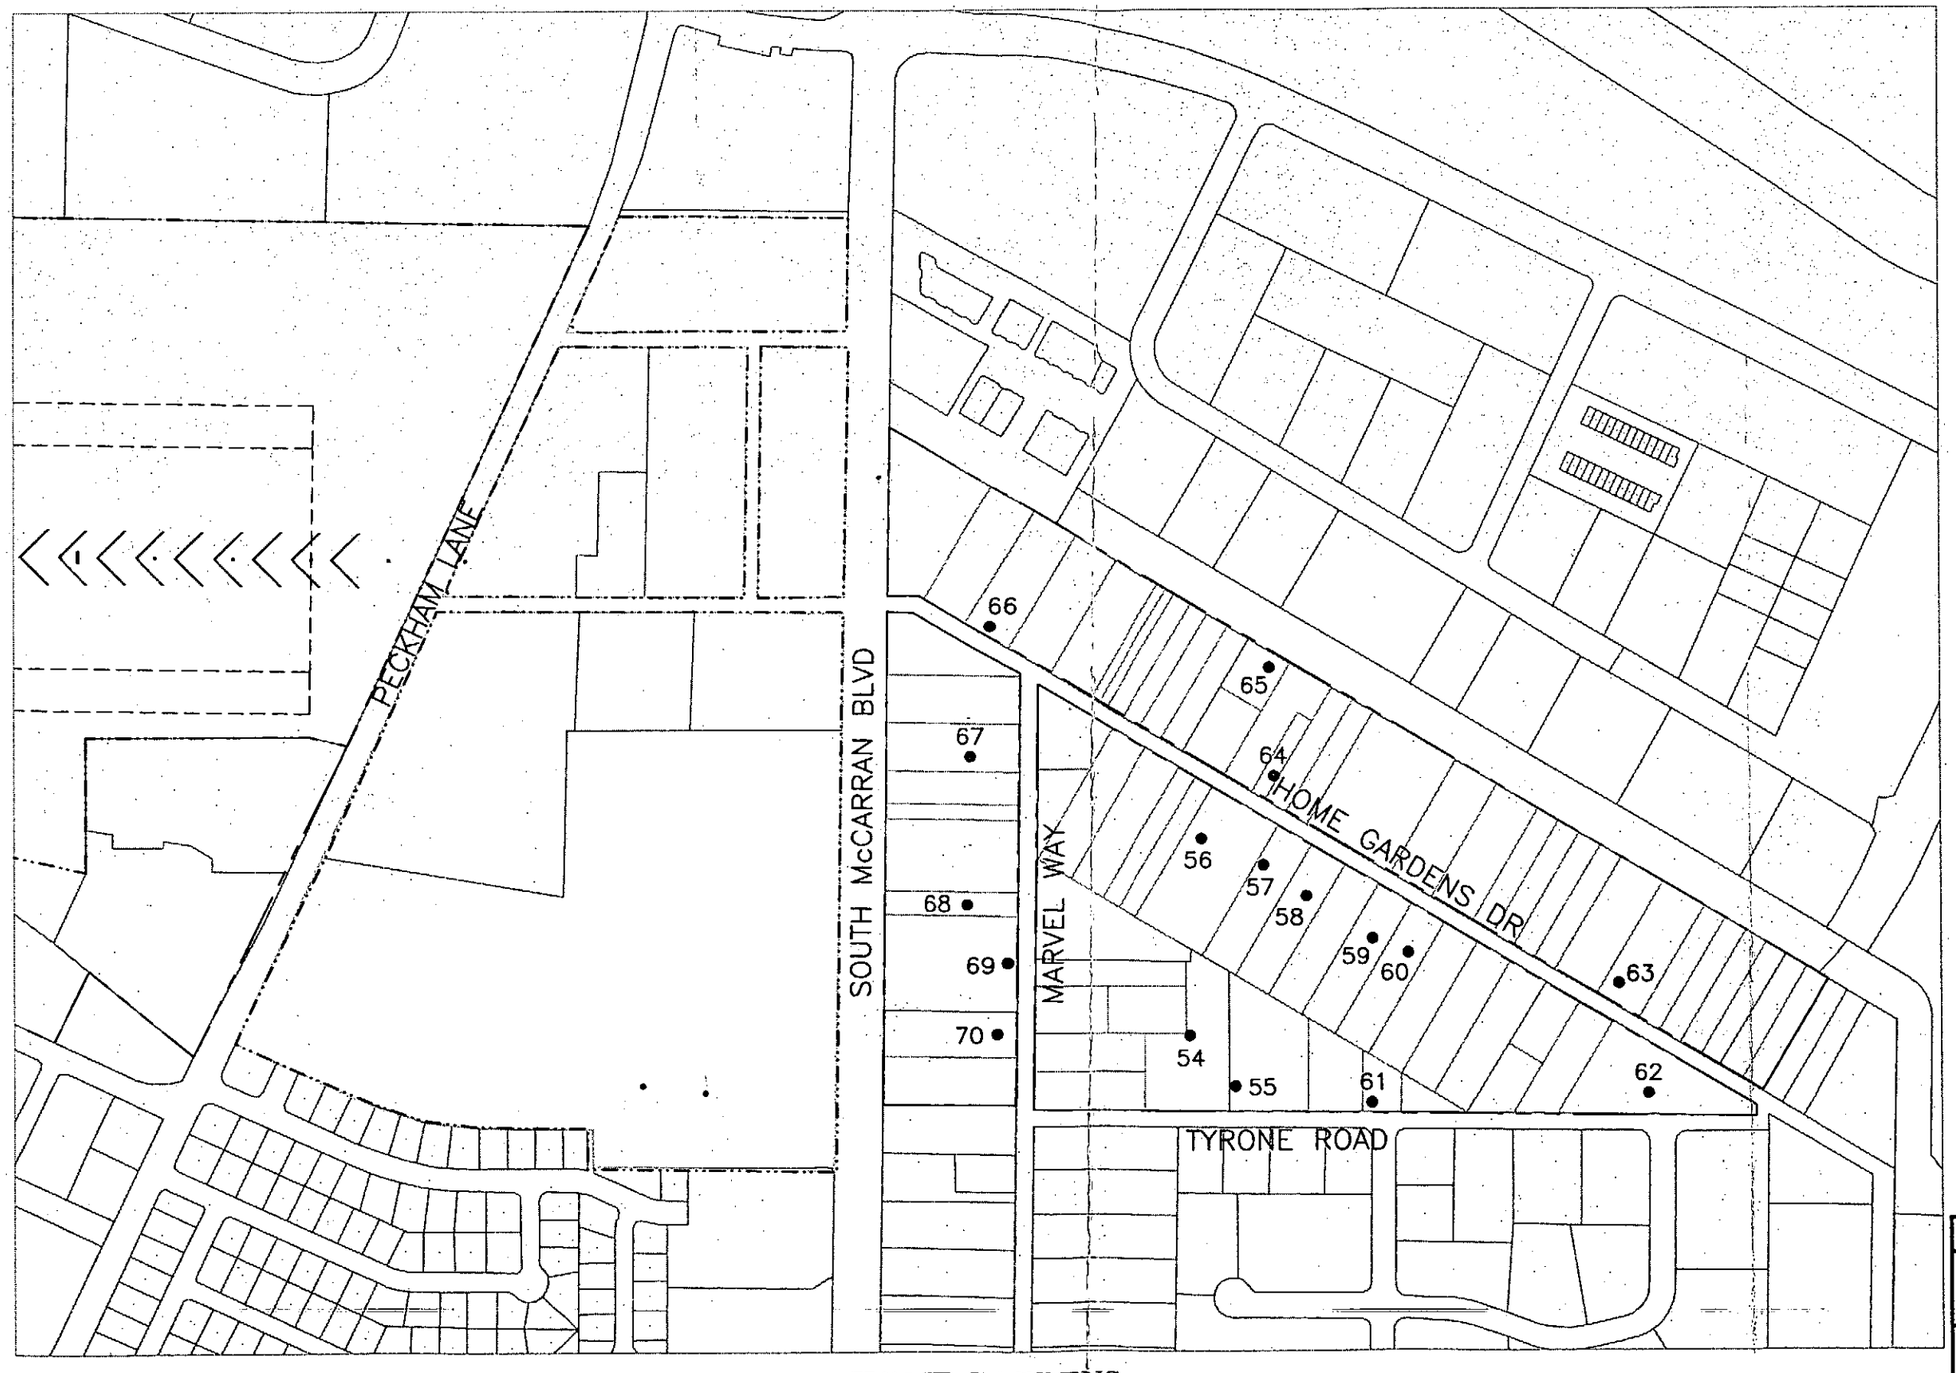

LEGEND

● EXISTING WELL TO BE ABANDONED UNDER THIS CONTRACT SEE DETAIL SHT. C-3.

HOME GARDENS

SCALE: 1" = 400'

N

RENO/TAHOE INTERNATIONAL AIRPORT

HOME GARDENS WELL ABANDONMENT

SCALE:	AS SHOWN	C-2
DRAWN BY:	DTC	
DATE:	01/04/05	
JOB NO.:	05-2001-024	

Infrastructure, Inc.
amec
9450 DOUBLE "R" BLVD.
RENO, NEVADA 89521
PHONE (775) 786-5873 FAX (775) 786-6138

38	Rewana Farms	25-253-06	6"	Iron Pipe	Capped	N/A	14852624.48	2288847.30
39	Rewana Farms	25-253-06	6"	Iron Pipe	Cement Plug	N/A	14852507.67	2288835.02
40	Rewana Farms	25-263-01	6"	Iron Pipe	Cement Plug	N/A	14852293.79	2288845.85
41	Rewana Farms	25-263-01	6"	Iron Pipe	Cement Plug	N/A	14852207.64	2288862.54
42	Rewana Farms	25-262-02	6"	Iron Pipe	Cement Plug	N/A	14852627.45	2289213.73
43	Rewana Farms	25-262-02	6"	Iron Pipe	Cement Plug	N/A	14852653.32	2289175.92
44	Rewana Farms	25-244-11	6"	Iron Pipe	Cement Plug	N/A	14853588.89	2289156.59
45	Rewana Farms	25-244-09	6"	Iron Pipe	Cement Plug	N/A	14853633.07	2289187.46
46	Rewana Farms	25-246-01	6"	Iron Pipe	Cement Plug	N/A	14854186.77	2289194.61
47	Rewana Farms	25-246-06	6"	Iron Pipe	Cement Plug	N/A	14854371.48	2288984.79
48	Rewana Farms	25-246-06	6"	Iron Pipe	Cement Plug	N/A	14854438.58	2289128.72
49	Rewana Farms	25-246-07	6"	Iron Pipe	Cement Plug	N/A	14854150.83	2288968.34
50	Rewana Farms	25-253-04	6"	Iron Pipe	Cement Plug	N/A	14852654.09	2288761.87
51	Rewana Farms	25-245-03	6"	Iron Pipe	Capped	N/A	14853457.13	2289560.04
52	Rewana Farms	25-245-01	6"	Iron Pipe	Capped	N/A	14853265.15	2289554.22
53	Rewana Farms	25-255-06	6"	Iron Pipe	61'	4'	14853187.18	2289557.43
54	Home Gardens	25-404-02	6"	Iron Pipe	Capped	N/A	14848522.13	2289172.14
55	Home Gardens	25-422-12	6"	Iron Pipe	Capped	N/A	14848437.68	2289060.10
56	Home Gardens	25-412-08	6"	Iron Pipe	Open - filled with debris	N/A	14848495.68	2289653.85
57	Home Gardens	25-422-01	6"	Iron Pipe	Capped	N/A	14848412.11	2289592.19
58	Home Gardens	25-422-03	6"	Iron Pipe	Capped	N/A	14848349.53	2289551.89
59	Home Gardens	25-422-05	6"	Iron Pipe	Capped	N/A	14848248.93	2289473.06
60	Home Gardens	25-422-06	6"	Iron Pipe	Capped	N/A	14848041.96	2289445.93
61	Home Gardens	25-432-03	6"	Iron Pipe	Capped	N/A	14848098.59	2288937.12
62	Home Gardens	25-422-10	6"	Iron Pipe	Capped	N/A	14847338.27	2289013.79
63	Home Gardens	25-421-08	6"	Iron Pipe	Capped	N/A	14847416.66	2289295.94
64	Home Gardens	25-431-05	6"	Iron Pipe	Open - filled with debris	N/A	14848311.92	2289804.78
65	Home Gardens	25-421-05	6"	Iron Pipe	Capped	N/A	14848308.66	2290100.18
66	Home Gardens	25-413-09	6"	Iron Pipe	Capped	N/A	14849052.54	2290185.26
67	Home Gardens	25-411-09	6"	Iron Pipe	Capped	12	14849038.06	2289866.64
68	Home Gardens	25-411-07	6"	Iron Pipe	Capped	10.5	14849151.26	2289468.85
69	Home Gardens	25-411-08	6"	Iron Pipe	Capped	11	14849088.63	2289379.67
70	Home Gardens	25-411-08	6"	Iron Pipe	12.5 (Debris below)	11.5	14849077.70	2289252.43

4

1st phase abandonment

19N 20E Coordinate System is Nevada State Plane

PART 2 - PRODUCTS (Not Applicable)

PART 3 – EXECUTION (Not Applicable)

END OF SECTION 01010