Log 119505

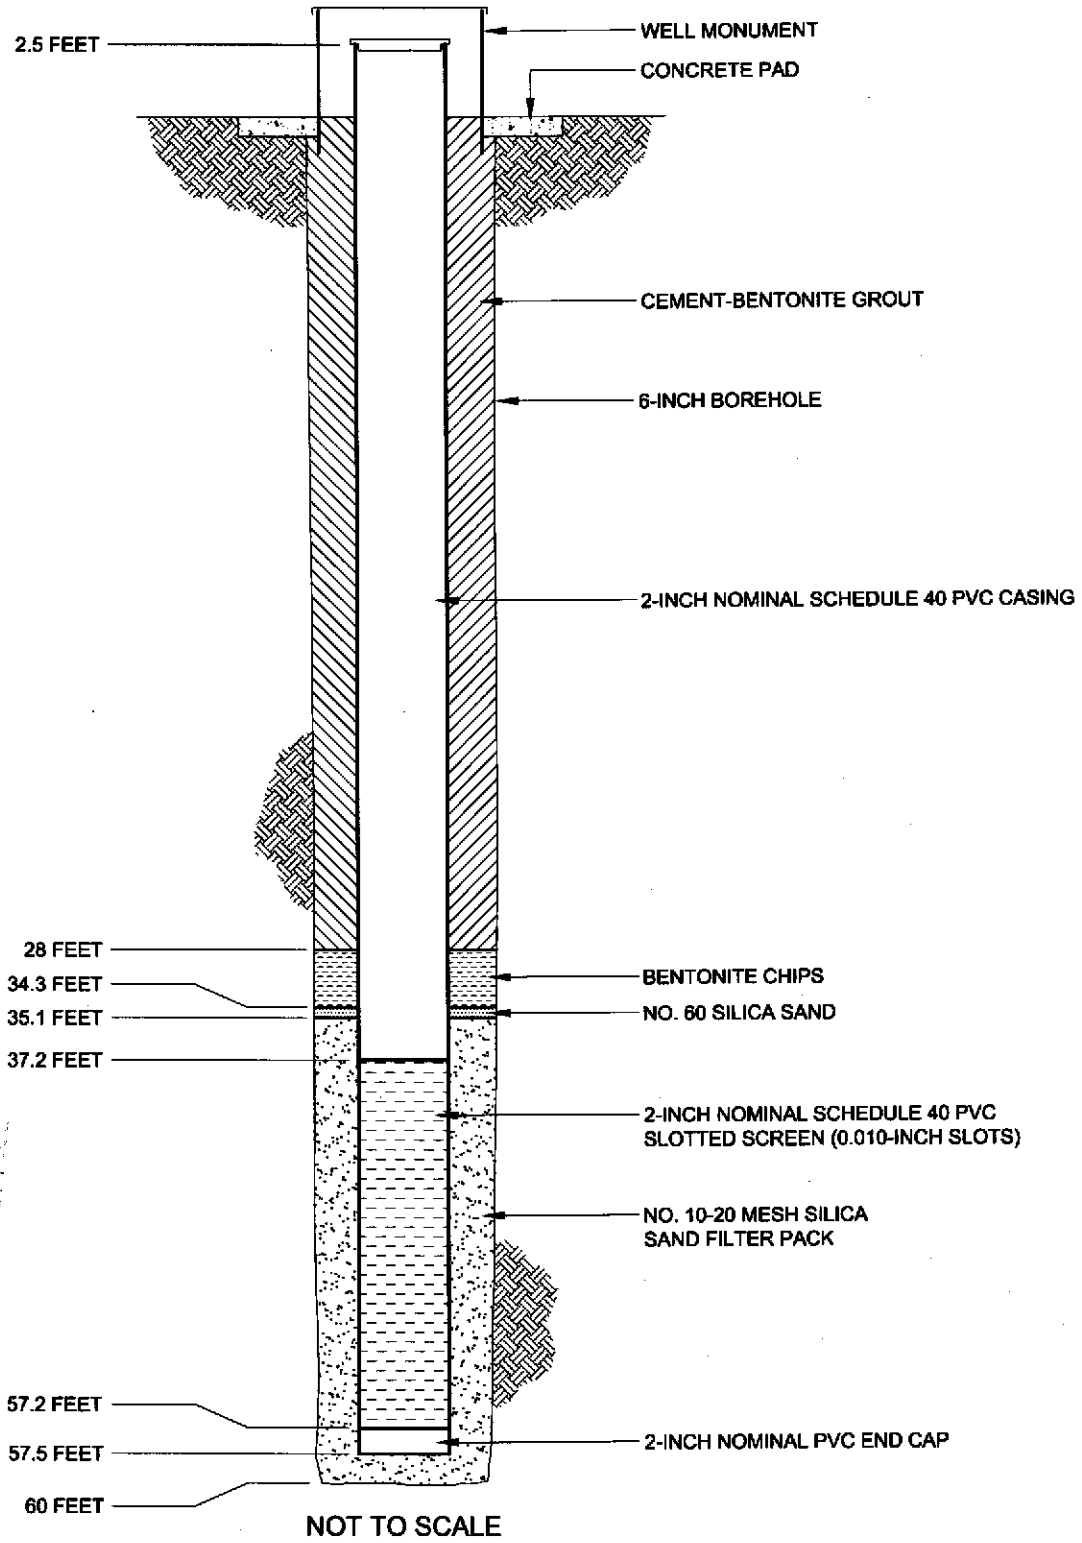

RECEIVED
2014 FEB 14 AM 10:58
STATE ENGINEERS OFFICE

BROWN AND CALDWELL	Date: May 2008		**Well B/W-14S Construction Details**
	Atlantic Richfield Company		
	Project: 129684		