WHITE—DIVISION OF WATER RESOURCES
PINK—CLIENT'S COPY
YELLOW—WELL DRILLER'S COPY

PRINT OR TYPE ONLY
DO NOT WRITE ON BACK

STATE OF NEVADA
DIVISION OF WATER RESOURCES

WELL DRILLER'S REPORT

Please complete this form in its entirety in accordance with NRS 534.170 and NAC 534.340

OFFICE USE ONLY
Log No. 37927
Permit No.
Basin

NOTICE OF INTENT

1. OWNER
MAILING ADDRESS
ADDRESS AT WELL LOCATION Fallon NAVAL AIR STATION

2. LOCATION NE ¼ SE ¼ Sec 22 T 18 N/S R 29 E churchill County
PERMIT NO. MO-200A (Issued by Water Resources) | Parcel No. | Subdivision Name

3. WORK PERFORMED
☒ New Well ☐ Replace ☐ Recondition
☐ Deepen ☐ Abandon ☐ Other

4. PROPOSED USE
☐ Domestic ☐ Irrigation ☐ Test
☐ Municipal/Industrial ☒ Monitor ☐ Stock

5. WELL TYPE
☐ Cable ☐ Rotary ☐ RVC
☐ Air ☐ Other Auger

6. LITHOLOGIC LOG #MW-50U

Material	Water Strata	From	To	Thickness
Dark gray SAND	7 ft	0	8½	8½
Sand yellow-tan		8½	12	3½
Dark gray light		12	[illegible]	[illegible]
Brown SAND			16	4

* 3 ft By 3 ft concrete well PAD with 6" water Tight well cover

Date started 11-19-91, 19 91
Date completed 11-19, 19 91

7. WELL TEST DATA
TEST METHOD: ☐ Bailer ☐ Pump ☐ Air Lift

G.P.M.	Draw Down (Feet Below Static)	Time (Hours)

8. WELL CONSTRUCTION
Depth Drilled 16 Feet Depth Cased 15 Feet

HOLE DIAMETER (BIT SIZE)

		From	To
7 5/8 Inches		0 Feet	16 Feet
Inches		Feet	Feet
Inches		Feet	Feet

CASING SCHEDULE

Size O.D. (Inches)	Weight/Ft. (Pounds)	Wall Thickness (Inches)	From (Feet)	To (Feet)
2 FD		Sch 40 PVC	0	5

Perforations:
Type perforation Slot PVC
Size perforation .010
From 5 feet to 15 feet
From feet to feet
From feet to feet
From feet to feet
From feet to feet

Surface Seal: ☒ Yes ☐ No
Depth of Seal 1½ Ft
Placement Method: ☐ Pumped ☒ Poured
Seal Type: ☐ Neat Cement ☐ Cement Grout ☒ Concrete Grout

Gravel Packed: ☒ Yes ☐ No 2×12 SAND
From 16 feet to 3 feet

9. WATER LEVEL
Static water level 7 Ft feet below land surface
Artesian flow G.P.M. P.S.I.
Water temperature °F Quality

10. DRILLER'S CERTIFICATION
This well was drilled under my supervision and the report is true to the best of my knowledge.

Name (Contractor)
Address (Contractor)

Nevada contractor's license number issued by the State Contractor's Board
Nevada driller's license number issued by the Division of Water Resources, the on-site driller 1470

Signed Scott [illegible] (By driller performing actual drilling on site or contractor)
Date 11-21-91

(Rev. 3-91) USE ADDITIONAL SHEETS IF NECESSARY (O)-627

Fallon Naval Air Station

LOG # 37427
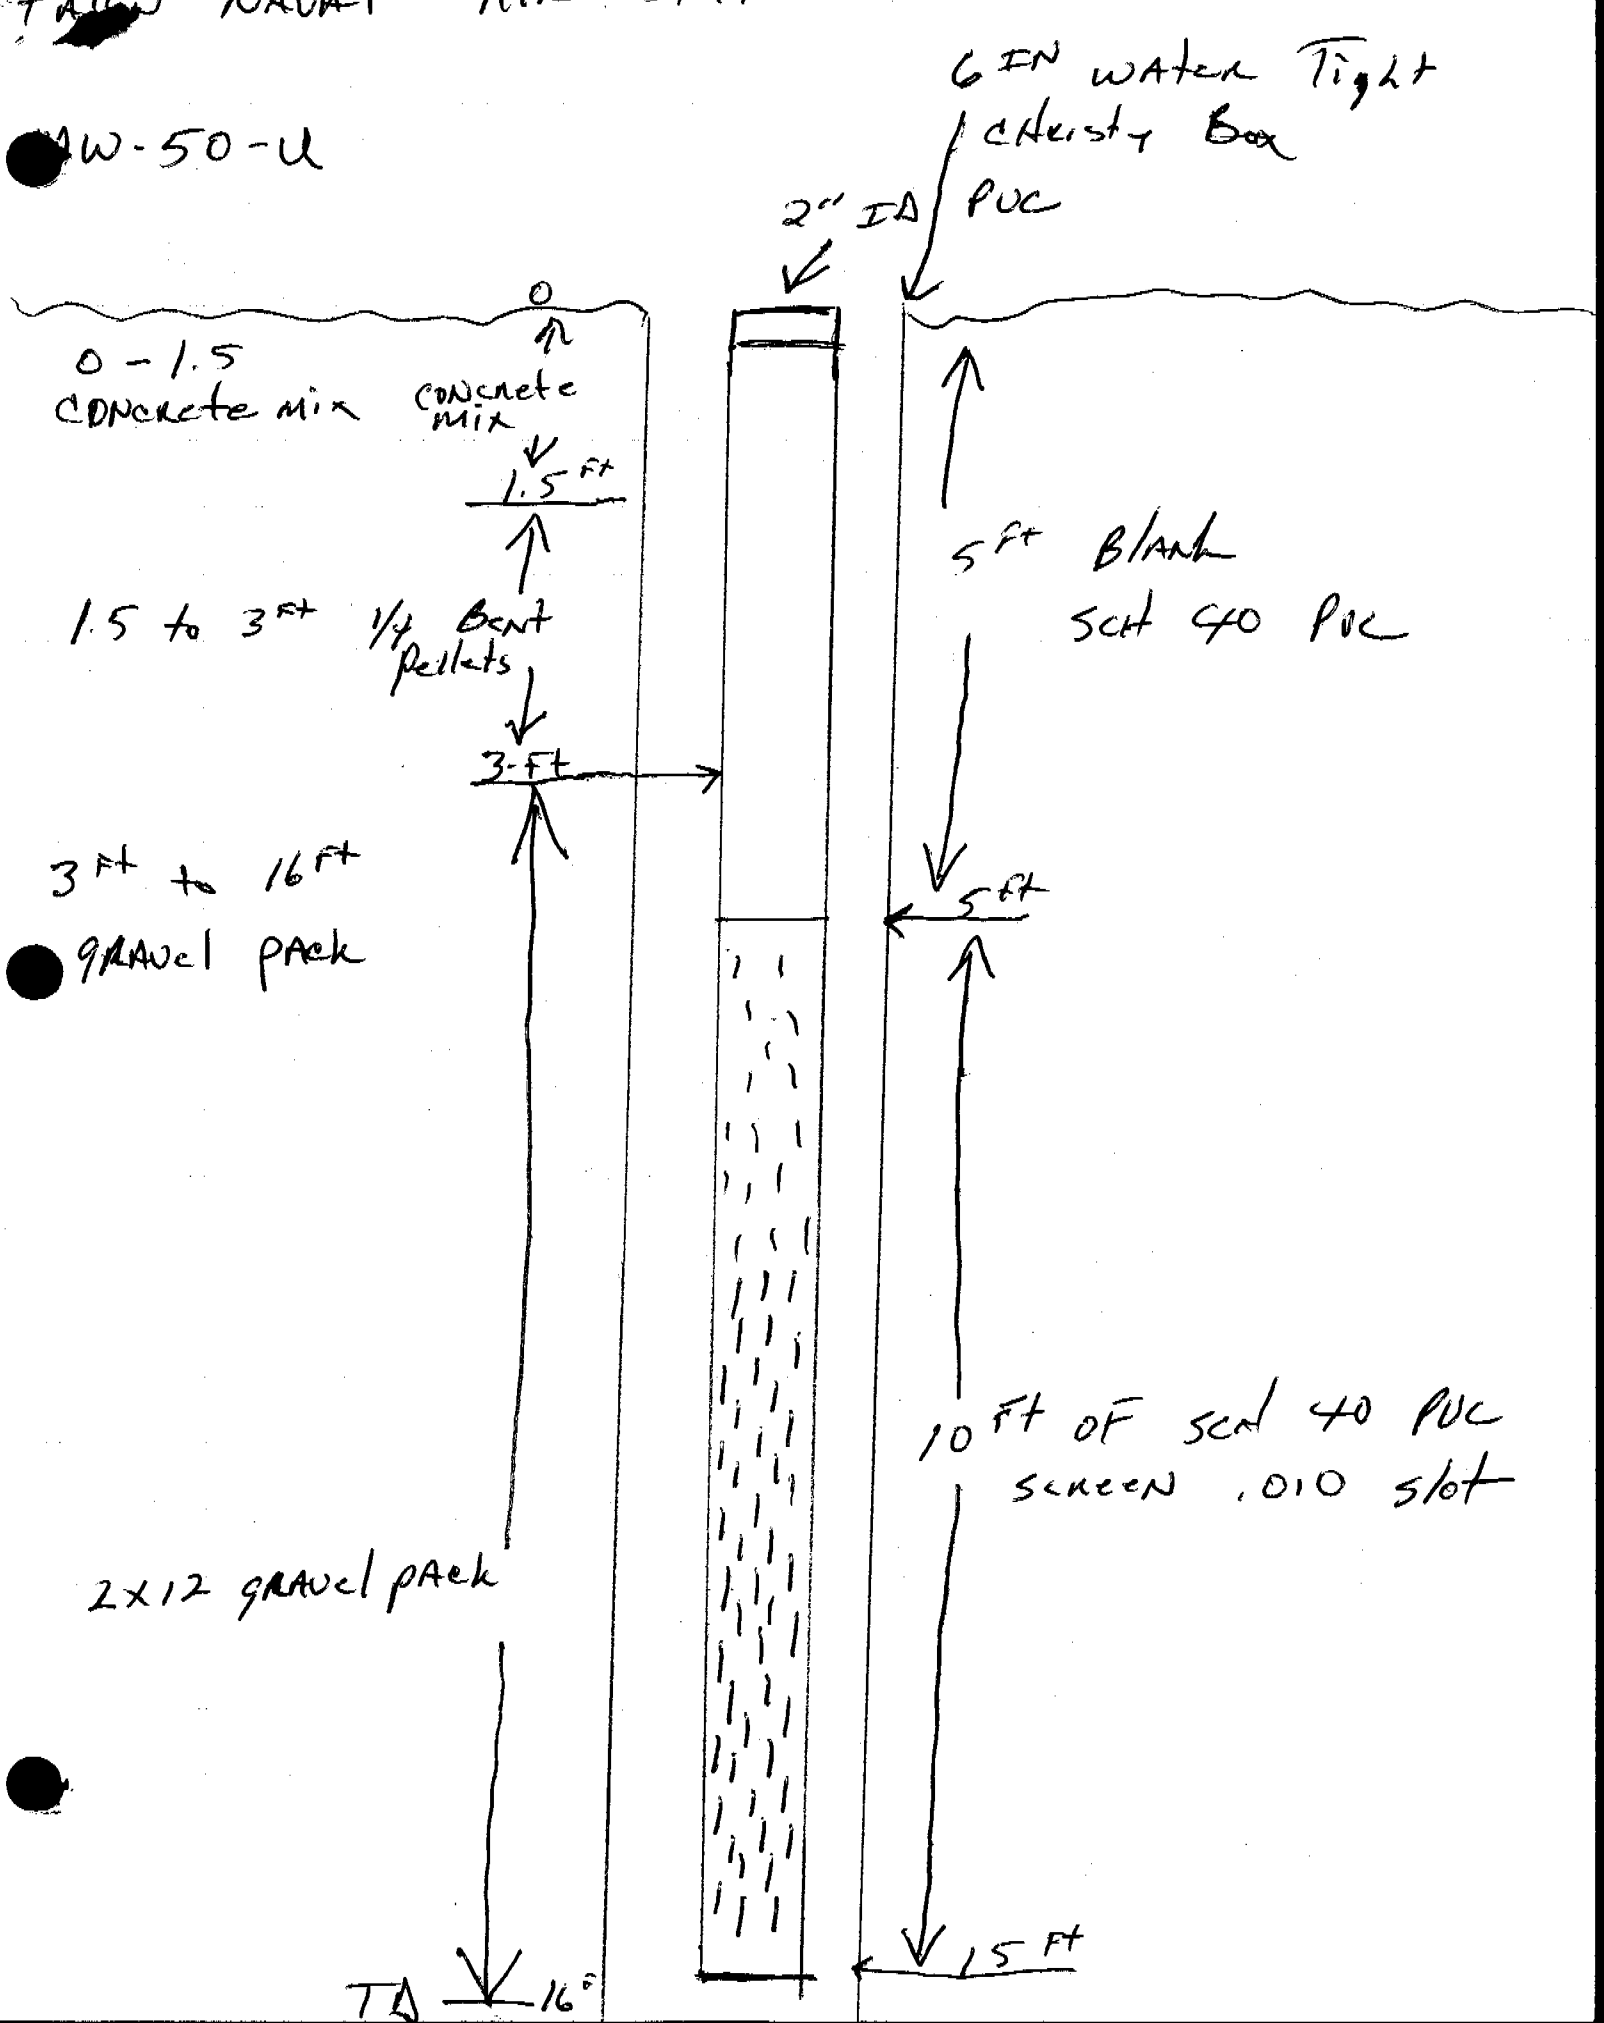
MW-50-U