WHITE—DIVISION OF WATER RESOURCES
CANARY—CLIENT'S COPY
PINK—WELL DRILLER'S COPY

STATE OF NEVADA
DIVISION OF WATER RESOURCES

WELL DRILLER'S REPORT

Please complete this form in its entirety

OFFICE USE ONLY
Log No. 55100
Permit No.
Basin 7-92a

PRINT OR TYPE ONLY

NOTICE OF INTENT NO.

1. OWNER Dermody Properties
MAILING ADDRESS P. O. Box 7098
Reno, Nv 89510

ADDRESS AT WELL LOCATION Well # 3
off Moya Blvd - Stead

2. LOCATION SW ¼ SE ¼ Sec. 30 T. 21 N/S R. 19 E. Washoe County
PERMIT NO. M/O 303
Issued by Water Resources | Parcel No. | Subdivision Name

3. TYPE OF WORK ABANDONMENT
New Well ☐ Recondition ☐
Deepen ☐ Other XX

4. PROPOSED USE
Domestic ☐ Irrigation ☐ Test ☐
Municipal ☐ Industrial ☐ Stock ☐

5. TYPE WELL
Cable ☐ Rotary ☐
Other ☐

6. LITHOLOGIC LOG

Material	Water Strata	From	To	Thickness
Cut casing off at				
ground level and				
install tremie pipe				
to 20 ft and pump				
neat cement to				
surface. Remove tremie				
pipe.				
Approximately 350 lbs				
of cement				

8. WELL CONSTRUCTION
Diameter ____ inches Total depth 20' 4" feet
____ inches
____ inches
Casing record 2 inch PVC pipe
Weight per foot ____ Thickness Sch 80

Diameter	From	To
____ inches	____ feet	____ feet
____ inches	____ feet	____ feet
Surface seal: Yes ☐ No ☐ Type ____
Depth of seal ____ feet
Gravel packed: Yes ☐ No ☐
Gravel packed from ____ feet to ____ feet

Perforations:
Type perforation ____
Size perforation ____
From ____ feet to ____ feet
From ____ feet to ____ feet
From ____ feet to ____ feet
From ____ feet to ____ feet
From ____ feet to ____ feet

9. WATER LEVEL
Static water level 13' 6" feet below land surface
Flow ____ G.P.M. ____ P.S.I.
Water temperature ____ °F Quality ____

Date started 3/27/91, 19____
Date completed 3/27/91, 19____

7. WELL TEST DATA

Pump RPM	G.P.M.	Draw Down	After Hours Pump

BAILER TEST
G.P.M. ____ Draw down ____ feet ____ hours
G.P.M. ____ Draw down ____ feet ____ hours
G.P.M. ____ Draw down ____ feet ____ hours

10. DRILLER'S CERTIFICATION
This well was drilled under my supervision and the report is true to the best of my knowledge.
Name Aqua Drilling & Well Service, Inc
Contractor
Address 625 Spice Islands Dr Suite L Sparks
Contractor 89431
Nevada contractor's license number issued by the State Contractor's Board 15291
Nevada contractor's driller's number issued by the Division of Water Resources 1132
Nevada driller's license number issued by the Division of Water Resources, the on-site driller 1509
Signed [signature]
By driller performing actual drilling on site or contractor
Date Larry Welch 3/28/91

(Rev. 11-85) USE ADDITIONAL SHEETS IF NECESSARY (O) 627

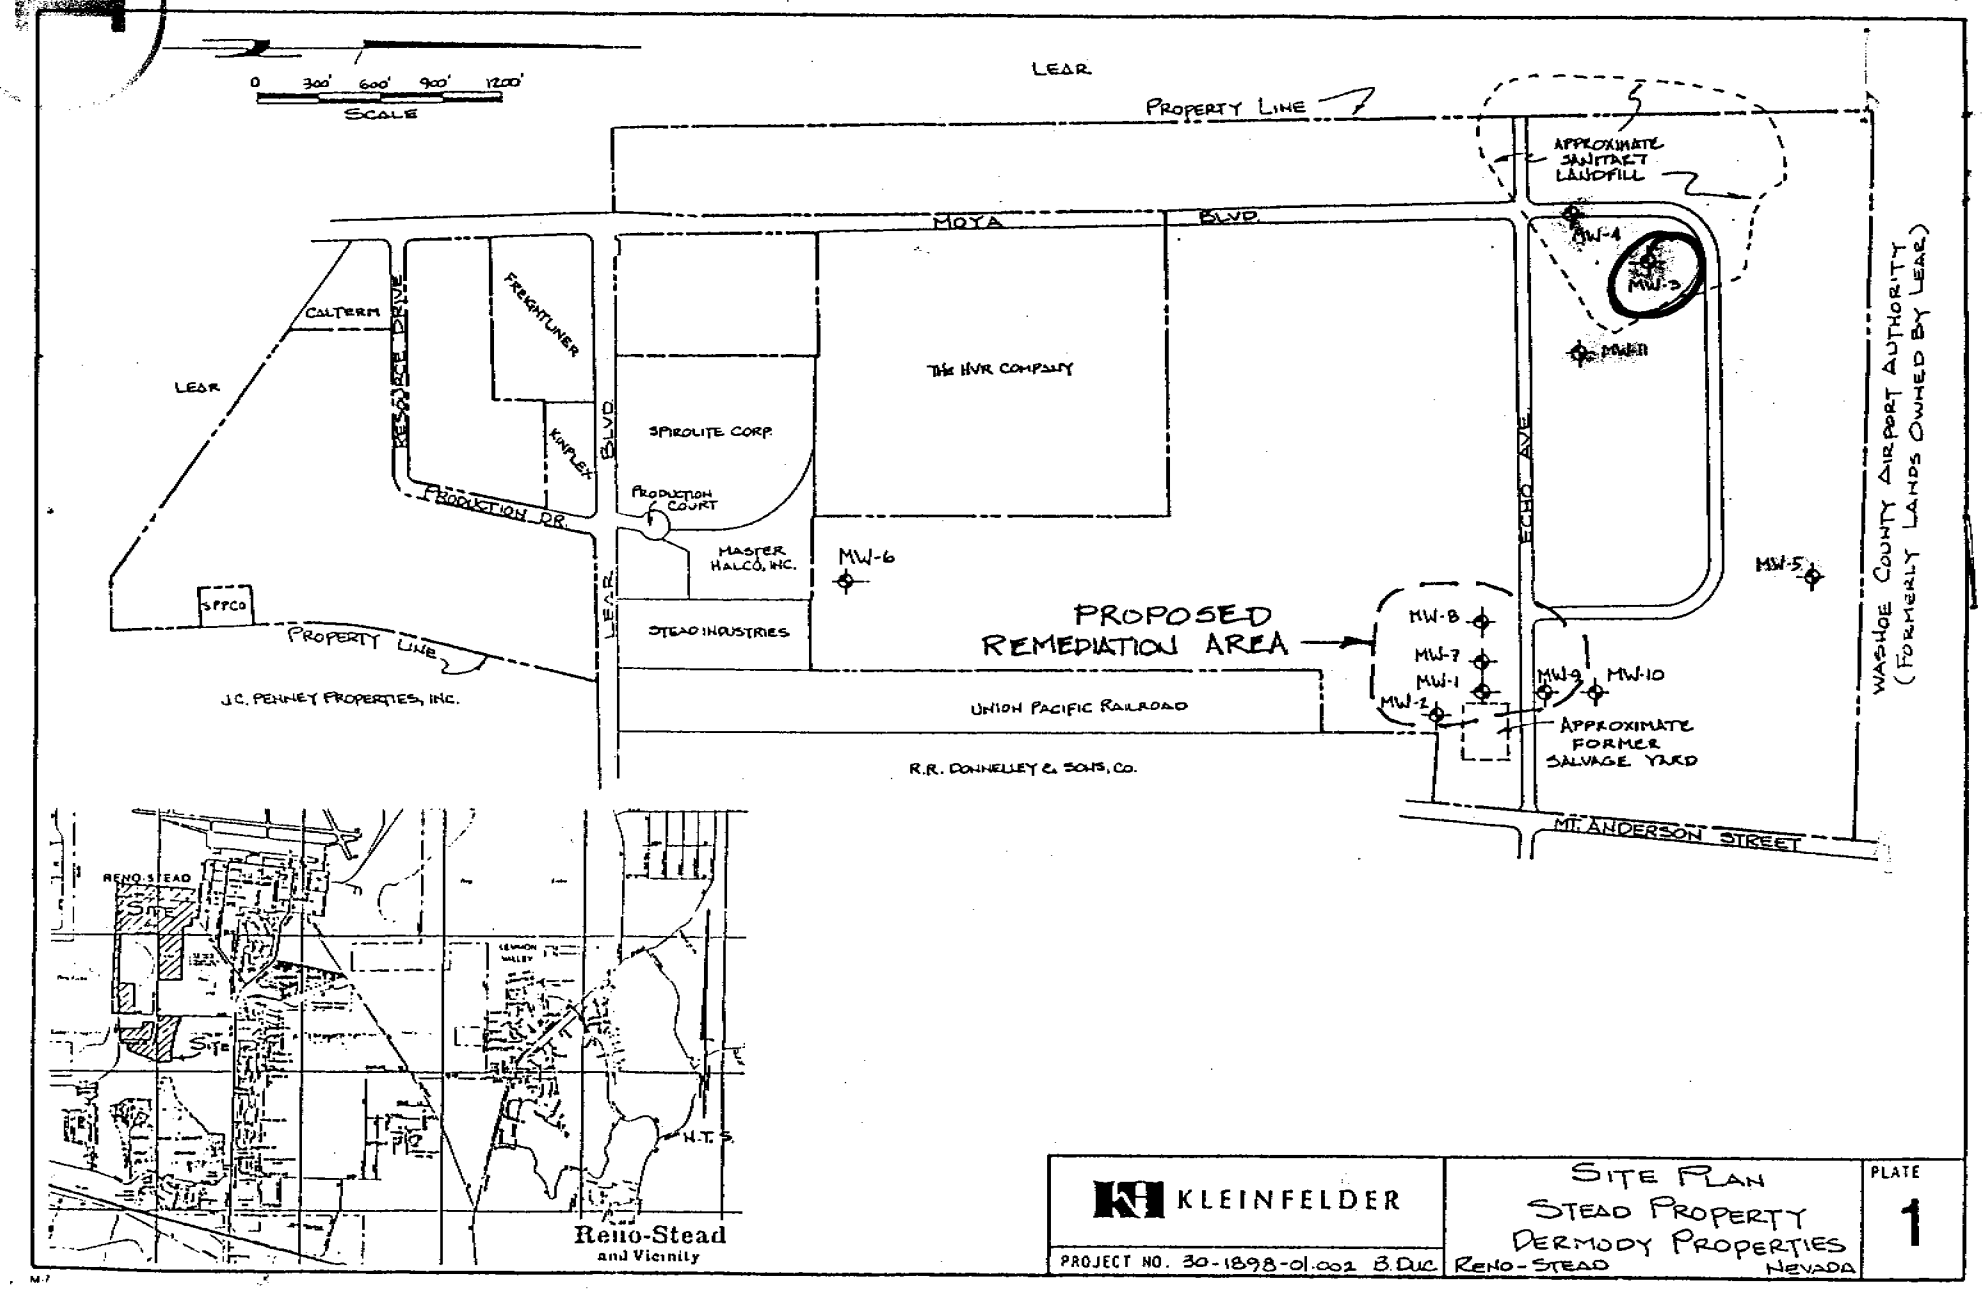
0 300' 600' 900' 1200'
SCALE
LEAR
PROPERTY LINE
APPROXIMATE SANITARY LANDFILL
MOYA BLVD.
MW-4
MW-3
MW-11
CALTERM
RESOURCE DRIVE
FREIGHTLINER
KNIPLEX
LEAR BLVD.
SPIROLITE CORP.
THE HVR COMPANY
PRODUCTION DR.
PRODUCTION COURT
MASTER HALCO, INC.
MW-6
ECHO AVE.
MW-5
SPPCO
PROPERTY LINE
STEAD INDUSTRIES
PROPOSED REMEDIATION AREA
MW-8
MW-7
MW-1
MW-2
MW-9
MW-10
J.C. PENNEY PROPERTIES, INC.
UNION PACIFIC RAILROAD
APPROXIMATE FORMER SALVAGE YARD
R.R. DONNELLEY & SONS, CO.
WASHOE COUNTY AIRPORT AUTHORITY (FORMERLY LANDS OWNED BY LEAR)
MT. ANDERSON STREET
RENO-STEAD
SITE
N.T.S.
Reno-Stead
and Vicinity
KLEINFELDER
PROJECT NO. 30-1898-01.002 B.DUC
SITE PLAN
STEAD PROPERTY
DERMODY PROPERTIES
RENO-STEAD NEVADA
PLATE
1