WHITE—DIVISION OF WATER RESOURCES
CANARY—CLIENT'S COPY
PINK—WELL DRILLER'S COPY

PRINT OR TYPE ONLY
DO NOT WRITE ON BACK

STATE OF NEVADA
DIVISION OF WATER RESOURCES

WELL DRILLER'S REPORT

Please complete this form in its entirety in accordance with NRS 534.170 and NAC 534.340

OFFICE USE ONLY
Log No. 84580
Permit No.
Basin 104

NOTICE OF INTENT NO. 39651

1. OWNER SPPCO Longst 875E
MAILING ADDRESS Carson City NV
ADDRESS AT WELL LOCATION SAME

2. LOCATION SW ¼ SE ¼ Sec. 8 T 15 N/S R 20 E. Carson County
PERMIT NO. Issued by Water Resources | Parcel No. | Subdivision Name

3. WORK PERFORMED
☐ New Well ☐ Replace ☐ Recondition
☐ Deepen ☒ Abandon ☐ Other

4. PROPOSED USE
☐ Domestic ☐ Irrigation ☐ Test
☐ Municipal/Industrial ☒ Monitor ☐ Stock

5. WELL TYPE
☐ Cable ☐ Rotary ☐ RVC
☐ Air ☒ Other Dozer

6. LITHOLOGIC LOG SPC 14

Material	Water Strata	From	To	Thickness
well was In				
good condition Dore				
I pulled cover				
off, I pulled casing				
then pressure grout				
to surface				

Date started 4/20/01, 19
Date completed 4/24/01, 19

7. WELL TEST DATA
TEST METHOD: ☐ Bailer ☐ Pump ☐ Air Lift

G.P.M.	Draw Down (Feet Below Static)	Time (Hours)
N/A		

8. WELL CONSTRUCTION
Depth Drilled 35 Feet Depth Cased 35 Feet

HOLE DIAMETER (BIT SIZE)

		From	To
10 Inches		0 Feet	35 Feet
Inches		Feet	Feet
Inches		Feet	Feet

CASING SCHEDULE

Size O.D. (Inches)	Weight/Ft. (Pounds)	Wall Thickness (Inches)	From (Feet)	To (Feet)
4	Factory	620	0	35

Perforations:
Type perforation Factory
Size perforation 620
From 15 feet to 35 feet
From feet to feet
From feet to feet
From feet to feet
From feet to feet

Surface Seal: ☒ Yes ☐ No
Depth of Seal 35
Placement Method: ☒ Pumped ☐ Poured
Seal Type: ☒ Neat Cement ☐ Cement Grout ☐ Concrete Grout

Gravel Packed: ☒ Yes ☐ No
From 13 feet to 35 feet

9. WATER LEVEL
Static water level 10 feet below land surface
Artesian flow N/A G.P.M. N/A P.S.I.
Water temperature cold °F Quality N/A

10. DRILLER'S CERTIFICATION
This well was drilled under my supervision and the report is true to the best of my knowledge.
Name Anderson Exploration Drilling (Contractor)
Address 1635 Bilford Rd. 89509 (Contractor)

Nevada contractor's license number issued by the State Contractor's Board 34525
Nevada driller's license number issued by the Division of Water Resources, the on-site driller M-2139
Signed (By driller performing actual drilling on site or contractor)
Date 4/24/01

(Rev. 3-91) USE ADDITIONAL SHEETS IF NECESSARY (O)-627

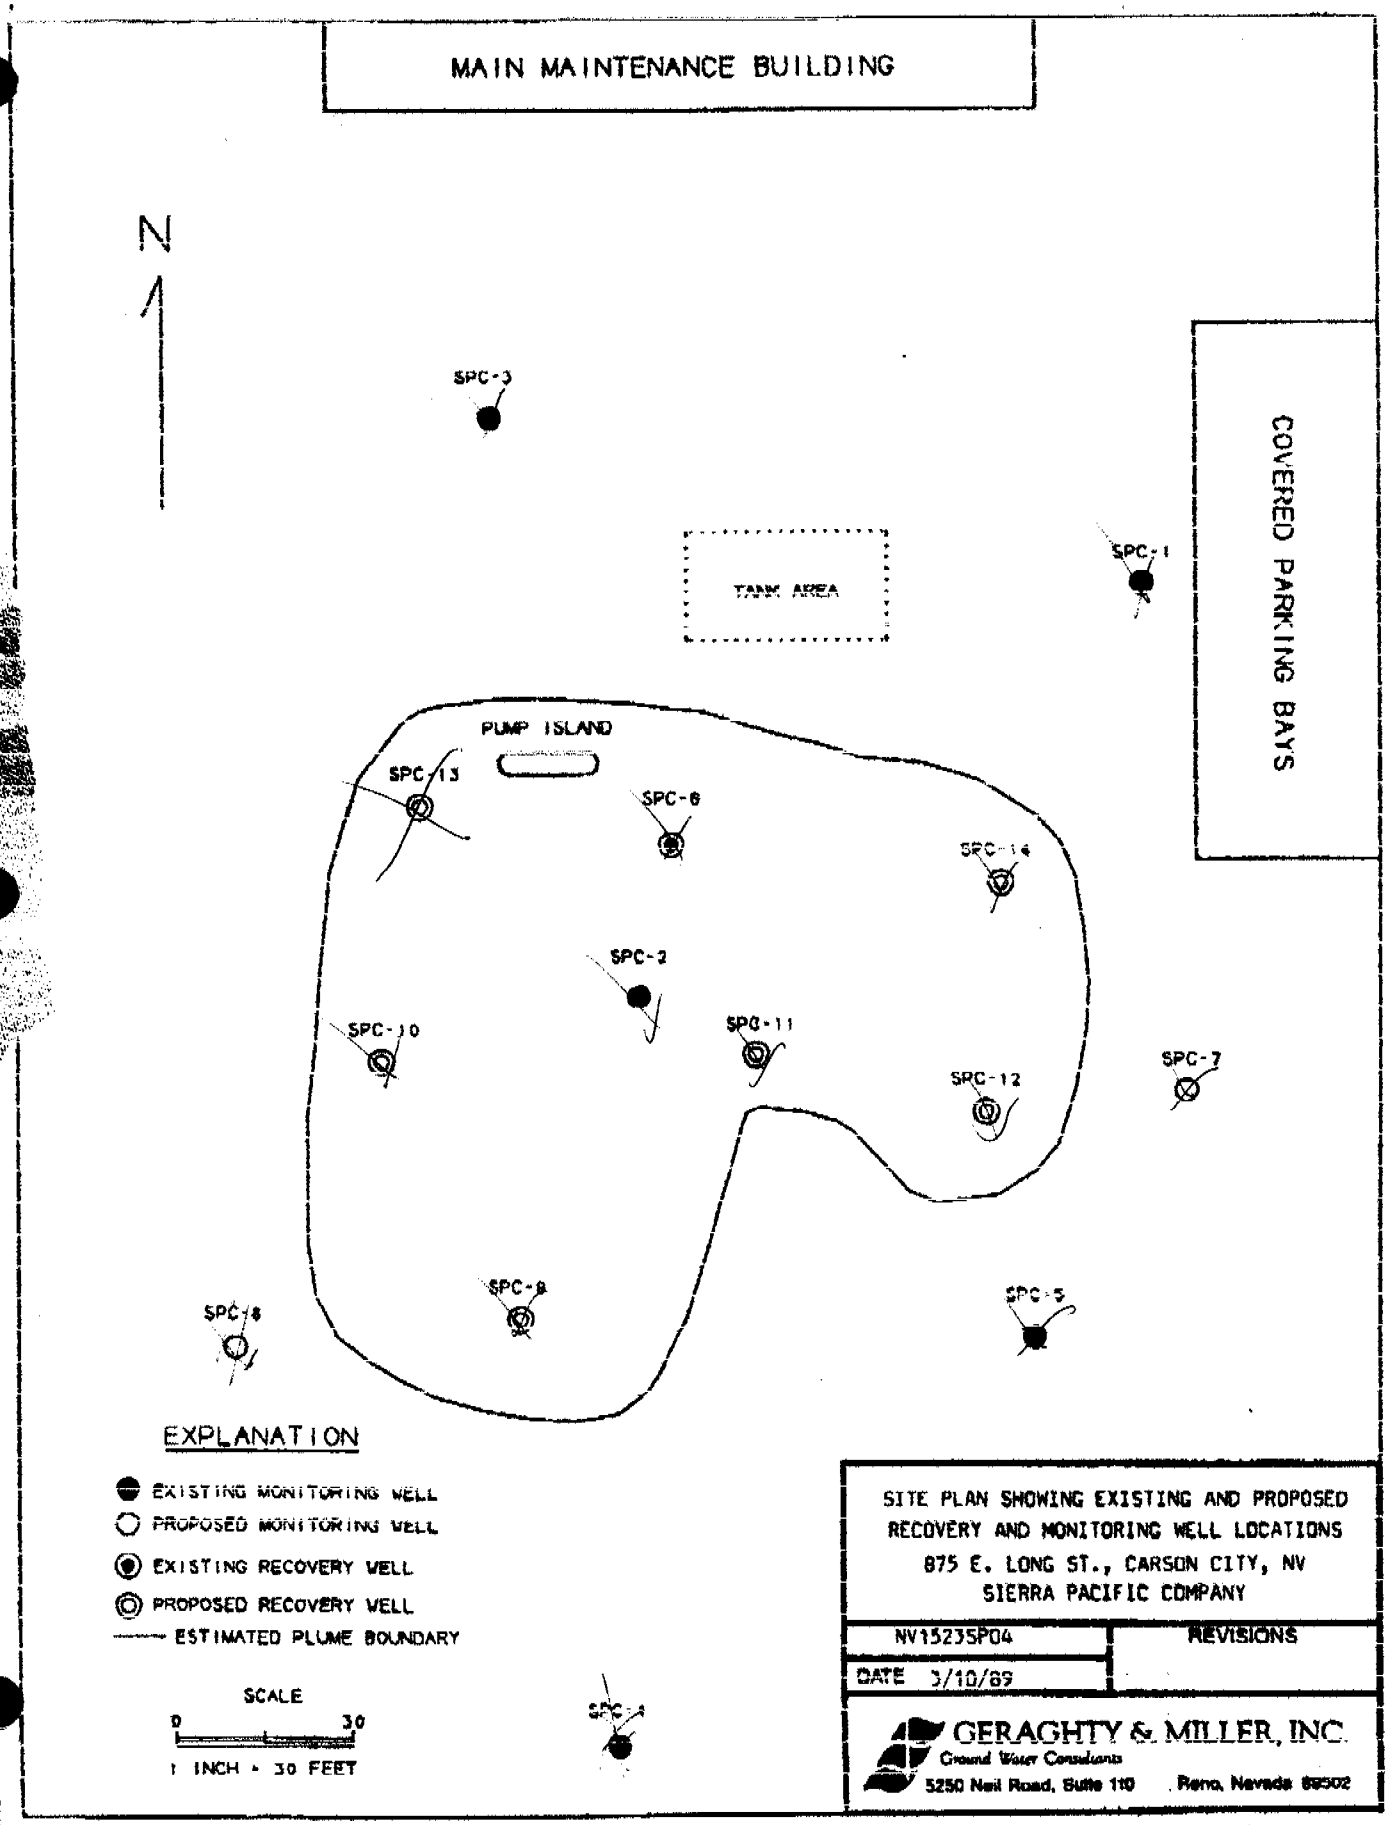
MAIN MAINTENANCE BUILDING
N
COVERED PARKING BAYS
TANK AREA
PUMP ISLAND
SPC-3
SPC-1
SPC-13
SPC-6
SPC-14
SPC-2
SPC-10
SPC-11
SPC-12
SPC-7
SPC-8
SPC-9
SPC-5
SPC-4
EXPLANATION
EXISTING MONITORING WELL
PROPOSED MONITORING WELL
EXISTING RECOVERY WELL
PROPOSED RECOVERY WELL
ESTIMATED PLUME BOUNDARY
SCALE
0
30
1 INCH = 30 FEET
SITE PLAN SHOWING EXISTING AND PROPOSED
RECOVERY AND MONITORING WELL LOCATIONS
875 E. LONG ST., CARSON CITY, NV
SIERRA PACIFIC COMPANY
NV15235P04
REVISIONS
DATE 3/10/89
GERAGHTY & MILLER, INC.
Ground Water Consultants
5250 Neil Road, Suite 110
Reno, Nevada 89502

FIGURE 4