WHITE—DIVISION OF WATER RESOURCES
CANARY—CLIENT'S COPY
PINK—WELL DRILLER'S COPY

PRINT OR TYPE ONLY
DO NOT WRITE ON BACK

STATE OF NEVADA
DIVISION OF WATER RESOURCES

WELL DRILLER'S REPORT

Please complete this form in its entirety in accordance with NRS 534.170 and NAC 534.340

OFFICE USE ONLY
Log No. 88986
Permit No.
Basin 105

NOTICE OF INTENT NO. 47031

1. OWNER Mark + Cheryl Blomstrom
MAILING ADDRESS 3539 CHEROKEE DR CARSON CITY NV 89705
ADDRESS AT WELL LOCATION 3539 CHEROKEE DR CARSON CITY NV 89705

2. LOCATION SE ¼ NE ¼ Sec. 12 T. 14 N/S R. 19 E. DOUGLAS County
PERMIT NO. Issued by Water Resources
Parcel No. 1419 12 610 031
Subdivision Name

3. WORK PERFORMED
☐ New Well ☐ Replace ☐ Recondition
☒ Deepen ☐ Abandon ☐ Other

4. PROPOSED USE
☒ Domestic ☐ Irrigation ☐ Test
☐ Municipal/Industrial ☐ Monitor ☐ Stock

5. WELL TYPE
☐ Cable ☒ Rotary ☐ RVC
☐ Air ☐ Other

6. LITHOLOGIC LOG

Material	Water Strata	From	To	Thickness
DG / GRANITE COBBLES / VOLCANIC COBBLES		140	160	20
CLAY / GRANITE COBBLES / VOLCANIC COBBLES		160	180	20
CLAY + DG + a few COBBLES		180	200	
CLAY LAYERS QUARTZ SAND LAYERS with a few COBBLES		200	280	
CLAY		280	300	
QUARTZ SAND		300	320	

Date started 10-15-02, 19
Date completed 10-19-02, 19

7. WELL TEST DATA
TEST METHOD: ☐ Bailer ☐ Pump ☒ Air Lift

G.P.M.	Draw Down (Feet Below Static)	Time (Hours)
30+		3 hours

8. WELL CONSTRUCTION
Depth Drilled 320 Feet Depth Cased 320 Feet

HOLE DIAMETER (BIT SIZE)

	From	To
6 1/8 Inches	140 Feet	320 Feet
Inches	Feet	Feet
Inches	Feet	Feet

CASING SCHEDULE

Size O.D. (Inches)	Weight/Ft. (Pounds)	Wall Thickness (Inches)	From (Feet)	To (Feet)

SEE ATTACHED SHEET

Perforations:
Type perforation
Size perforation
From feet to feet
From feet to feet
From feet to feet
From feet to feet
From feet to feet

Surface Seal: ☐ Yes ☒ No
Depth of Seal
Placement Method: ☐ Pumped ☐ Poured
Seal Type: ☐ Neat Cement ☐ Cement Grout ☐ Concrete Grout

Gravel Packed: ☐ Yes ☒ No
From feet to feet

9. WATER LEVEL
Static water level 79' feet below land surface
Artesian flow G.P.M. P.S.I.
Water temperature COOL °F Quality

10. DRILLER'S CERTIFICATION
This well was drilled under my supervision and the report is true to the best of my knowledge.
Name Sierra Nevada Drilling + Pump LLC Contractor
Address 3540 Green Acres Dr Contractor
Carson City NV 89705
Nevada contractor's license number issued by the State Contractor's Board 52078
Nevada driller's license number issued by the Division of Water Resources, the on-site driller 1902
Signed John B. Reich
By driller performing actual drilling on site or contractor
Date 10-20-02

(Rev. 3-91)
USE ADDITIONAL SHEETS IF NECESSARY
(O)-627

209 88486

BLOMSTROM WELL CONSTRUCTION

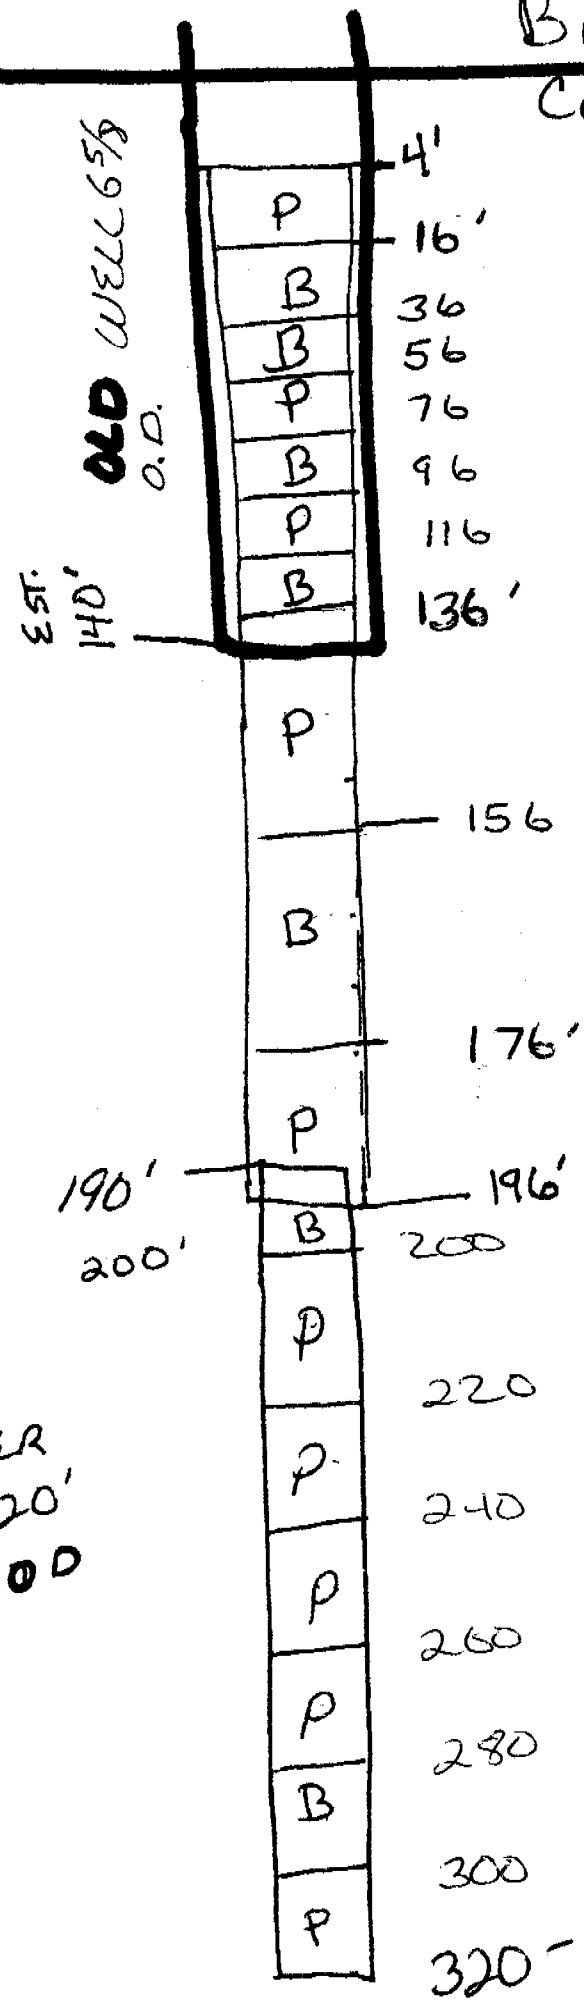

SWL @ 79' 10-18-02

1st LINER @ 196' 192' +/-
5 9/16" OD

6 1/8" Hole from 140' to 320'

2ND LINER @ 320' 5" OD

130' TTL LENGTH