WHITE—DIVISION OF WATER RESOURCES
CANARY—CLIENT'S COPY
PINK—WELL DRILLER'S COPY

PRINT OR TYPE ONLY
DO NOT WRITE ON BACK

STATE OF NEVADA
DIVISION OF WATER RESOURCES

WELL DRILLER'S REPORT

Please complete this form in its entirety in accordance with NRS 534.170 and NAC 534.340

OFFICE USE ONLY
Log No. 92911
Permit No.
Basin 106

NOTICE OF INTENT NO. 1st 49129 2nd 51781

1. OWNER Caijian Bao
MAILING ADDRESS 1792 LINDEN CT MINDEN NV 89423

ADDRESS AT WELL LOCATION TOPAZ HEIGHTS 2 mi. N. OF NV STATE LINE 1 mi E. OF MAIN RD

2. LOCATION NE ¼ NW ¼ Sec. 17 T. 9 N/S R. 23 E. DOUGLAS County
PERMIT NO. — (Issued by Water Resources) Parcel No. 0923170000 004 Subdivision Name TOPAZ HEIGHTS

3. WORK PERFORMED: ☑ New Well ☐ Replace ☐ Recondition ☐ Deepen ☐ Abandon ☐ Other

4. PROPOSED USE: ☑ Domestic ☐ Irrigation ☐ Test ☐ Municipal/Industrial ☐ Monitor ☐ Stock

5. WELL TYPE: ☐ Cable ☑ Rotary ☐ RVC ☑ Air ☐ Other

6. LITHOLOGIC LOG

Material	Water Strata	From	To	Thickness
ALLUVIUM:		0	623	623
SAND, fine, med coarse				
SMALL gravel with	520			
CLAY LAYERS				
GPS WELL LOCATION				
38° 38.853 N				
119° 26.069 W				
5515 elev.				

RECEIVED 04 MAR 10 AM 10:31 STATE ENGINEERS OFFICE

Date started 12 15 2003, 19
Date completed 1 15 04, 19

7. WELL TEST DATA

TEST METHOD: ☐ Bailer ☐ Pump ☒ Air Lift

G.P.M.	Draw Down (Feet Below Static)	Time (Hours)
20		8 +

8. WELL CONSTRUCTION
Depth Drilled 623 Feet Depth Cased 623 Feet

HOLE DIAMETER (BIT SIZE)

Inches	From Feet	To Feet
10 5/8	0'	273'
6 1/8	273	623

CASING SCHEDULE

Size O.D. (Inches)	Weight/Ft. (Pounds)	Wall Thickness (Inches)	From (Feet)	To (Feet)
	SEE DIAGRAM			

Perforations:
Type perforation
Size perforation SEE DIAGRAM
From feet to feet
From feet to feet
From feet to feet
From feet to feet
From feet to feet

Surface Seal: ☑ Yes ☐ No
Depth of Seal 50'
Placement Method: ☑ Pumped ☐ Poured
Seal Type: ☑ Neat Cement ☐ Cement Grout ☐ Concrete Grout

Gravel Packed: ☑ Yes ☐ No
From 50 feet to 273 feet

9. WATER LEVEL
Static water level 420' feet below land surface
Artesian flow G.P.M. P.S.I.
Water temperature warm °F Quality

10. DRILLER'S CERTIFICATION
This well was drilled under my supervision and the report is true to the best of my knowledge.
Name Sierra Nevada Drilling + Pump LLC (Contractor)
Address 3540 Green Acres Dr (Contractor)
Carson City NV 89705
Nevada contractor's license number issued by the State Contractor's Board 52078
Nevada driller's license number issued by the Division of Water Resources, the on-site driller 1902
Signed John B. Reach (By driller performing actual drilling on site or contractor)
Date 1-21-04

(Rev. 3-91) USE ADDITIONAL SHEETS IF NECESSARY (D)-627

Caijuan Bao
WELL CONSTRUCTION Diagram

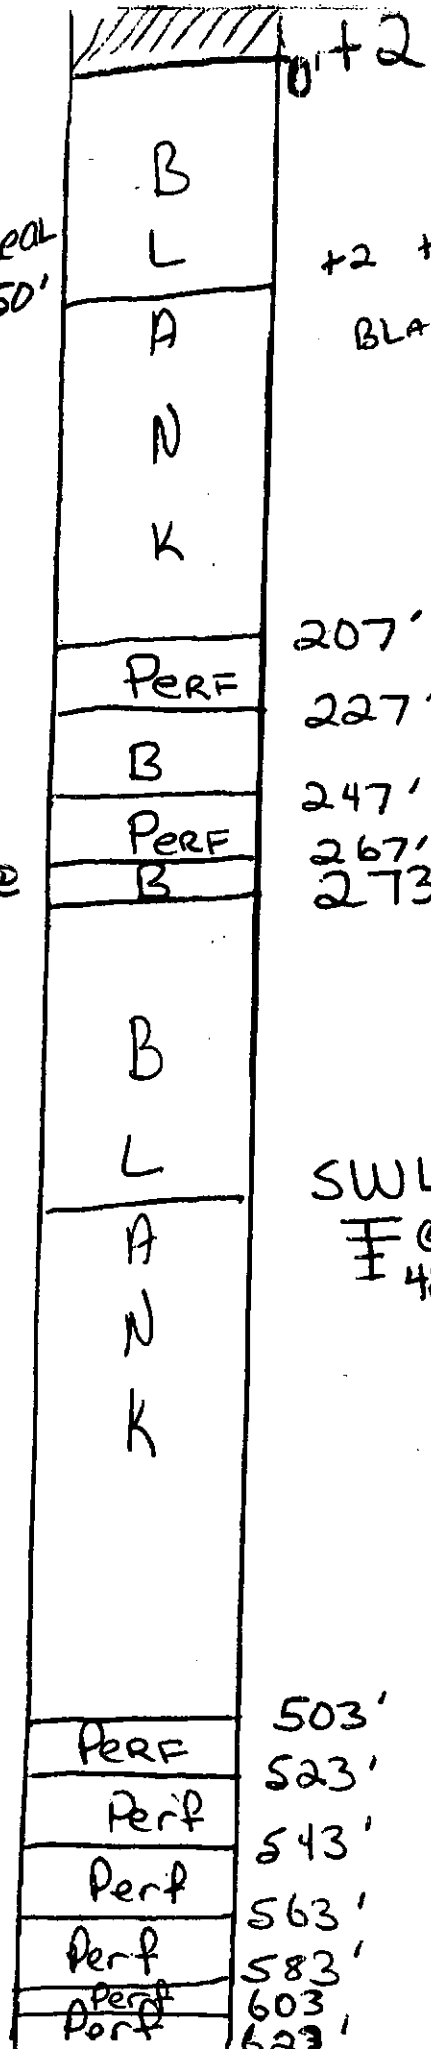

(10 5/8 hole Drilled 0-273 with mud Rotary)

Top of 5" LINER OVERLAP BLANK @ 263'

263' to 503' BLANK

503' to 623' PERF

(6 1/8" hole drilled 273' to 623' with air Rotary)

20 GPM