Section	Subdivision	Township	Range	Cultivated Acreage	Description of Crop	Date of 1st Cultivation	
9	SE¼ of NE¼	11 S.	47 E.	None			
9	E½ of S.E.¼	"	"	2.70	ALFALFA	[illegible]	See Abstract
10	N½ of S.W.¼	"	"	1.60	ALFALFA	[illegible]	"
10	NW¼ of SE¼	"	"	None			SOUTH SPRING
10	E½ of N.W.¼	"	"	4.50	ALFALFA	[illegible]	NORTH SPRING

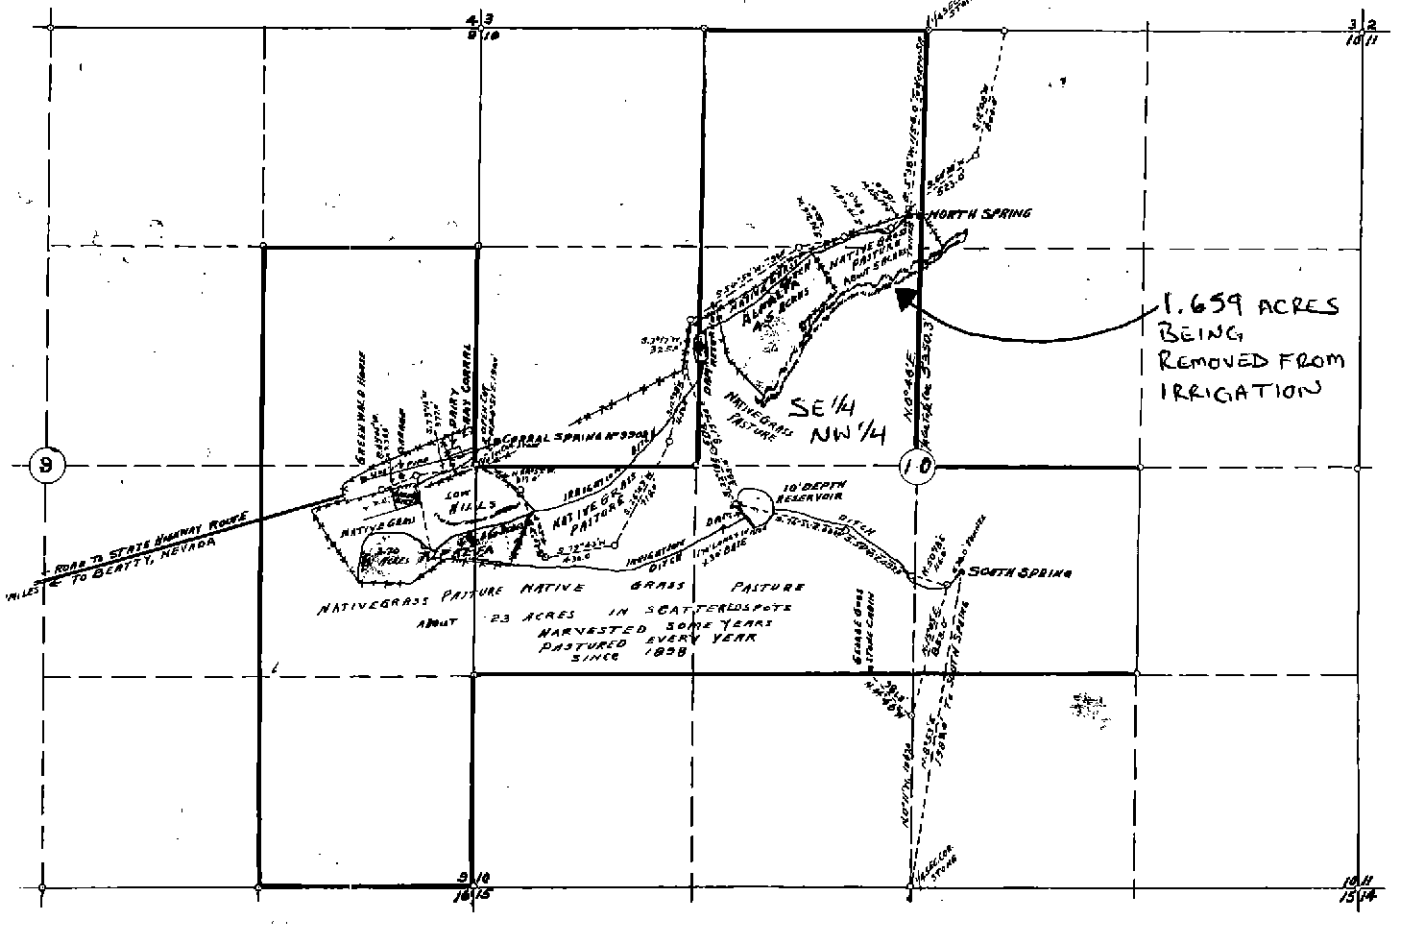

N

SCALE 400 FT. TO 1 INCH

FILED
MAR 3 1 2014
STATE ENGINEER'S OFFICE

Feb. 23, 1937

STATE OF NEVADA } S.S.
COUNTY OF CLARK

I, J. T. McWilliams, A STATE WATER RIGHT SURVEYOR, BEING FIRST DULY SWORN DEPOSES AND SAYS THAT THE ACCOMPANYING MAP IS A TRUE AND ACCURATE PLAT OF THE LANDS IRRIGATED BY V.E. GREENWALD AS TAKEN FROM THE FIELD NOTES OF A SURVEY MADE BY ME, COMPLETED OCTOBER 18TH 1935.

THAT THE MAP AND SURVEY WERE MADE AT THE INSTANCE OF V.E. GREENWALD OWNER OF SAID LANDS AND THAT IT TRULY REPRESENTS THE IRRIGATED LANDS OF SAID V.E. GREENWALD.

J. T. McWilliams
STATE WATER RIGHT SUR. V.E.GR.

SUBSCRIBED AND SWORN TO BEFORE ME THE 9TH DAY OF DECEMBER 1936

John C. [illegible]
NOTARY PUBLIC IN AND FOR CLARK COUNTY, NEVADA.
MY COMMISSION EXPIRES JANUARY 23RD 1938

MAP TO ACCOMPANY PROOFS OF APPROPRIATION FOR IRRIGATION BY V. E. GREENWALD FROM SOUTH AND NORTH SPRINGS SECTIONS 9 AND 10 T. 11 S. R. 47 E. M. D. M. NYE COUNTY, NEVADA.

02288 + 02289

83674 T

862897