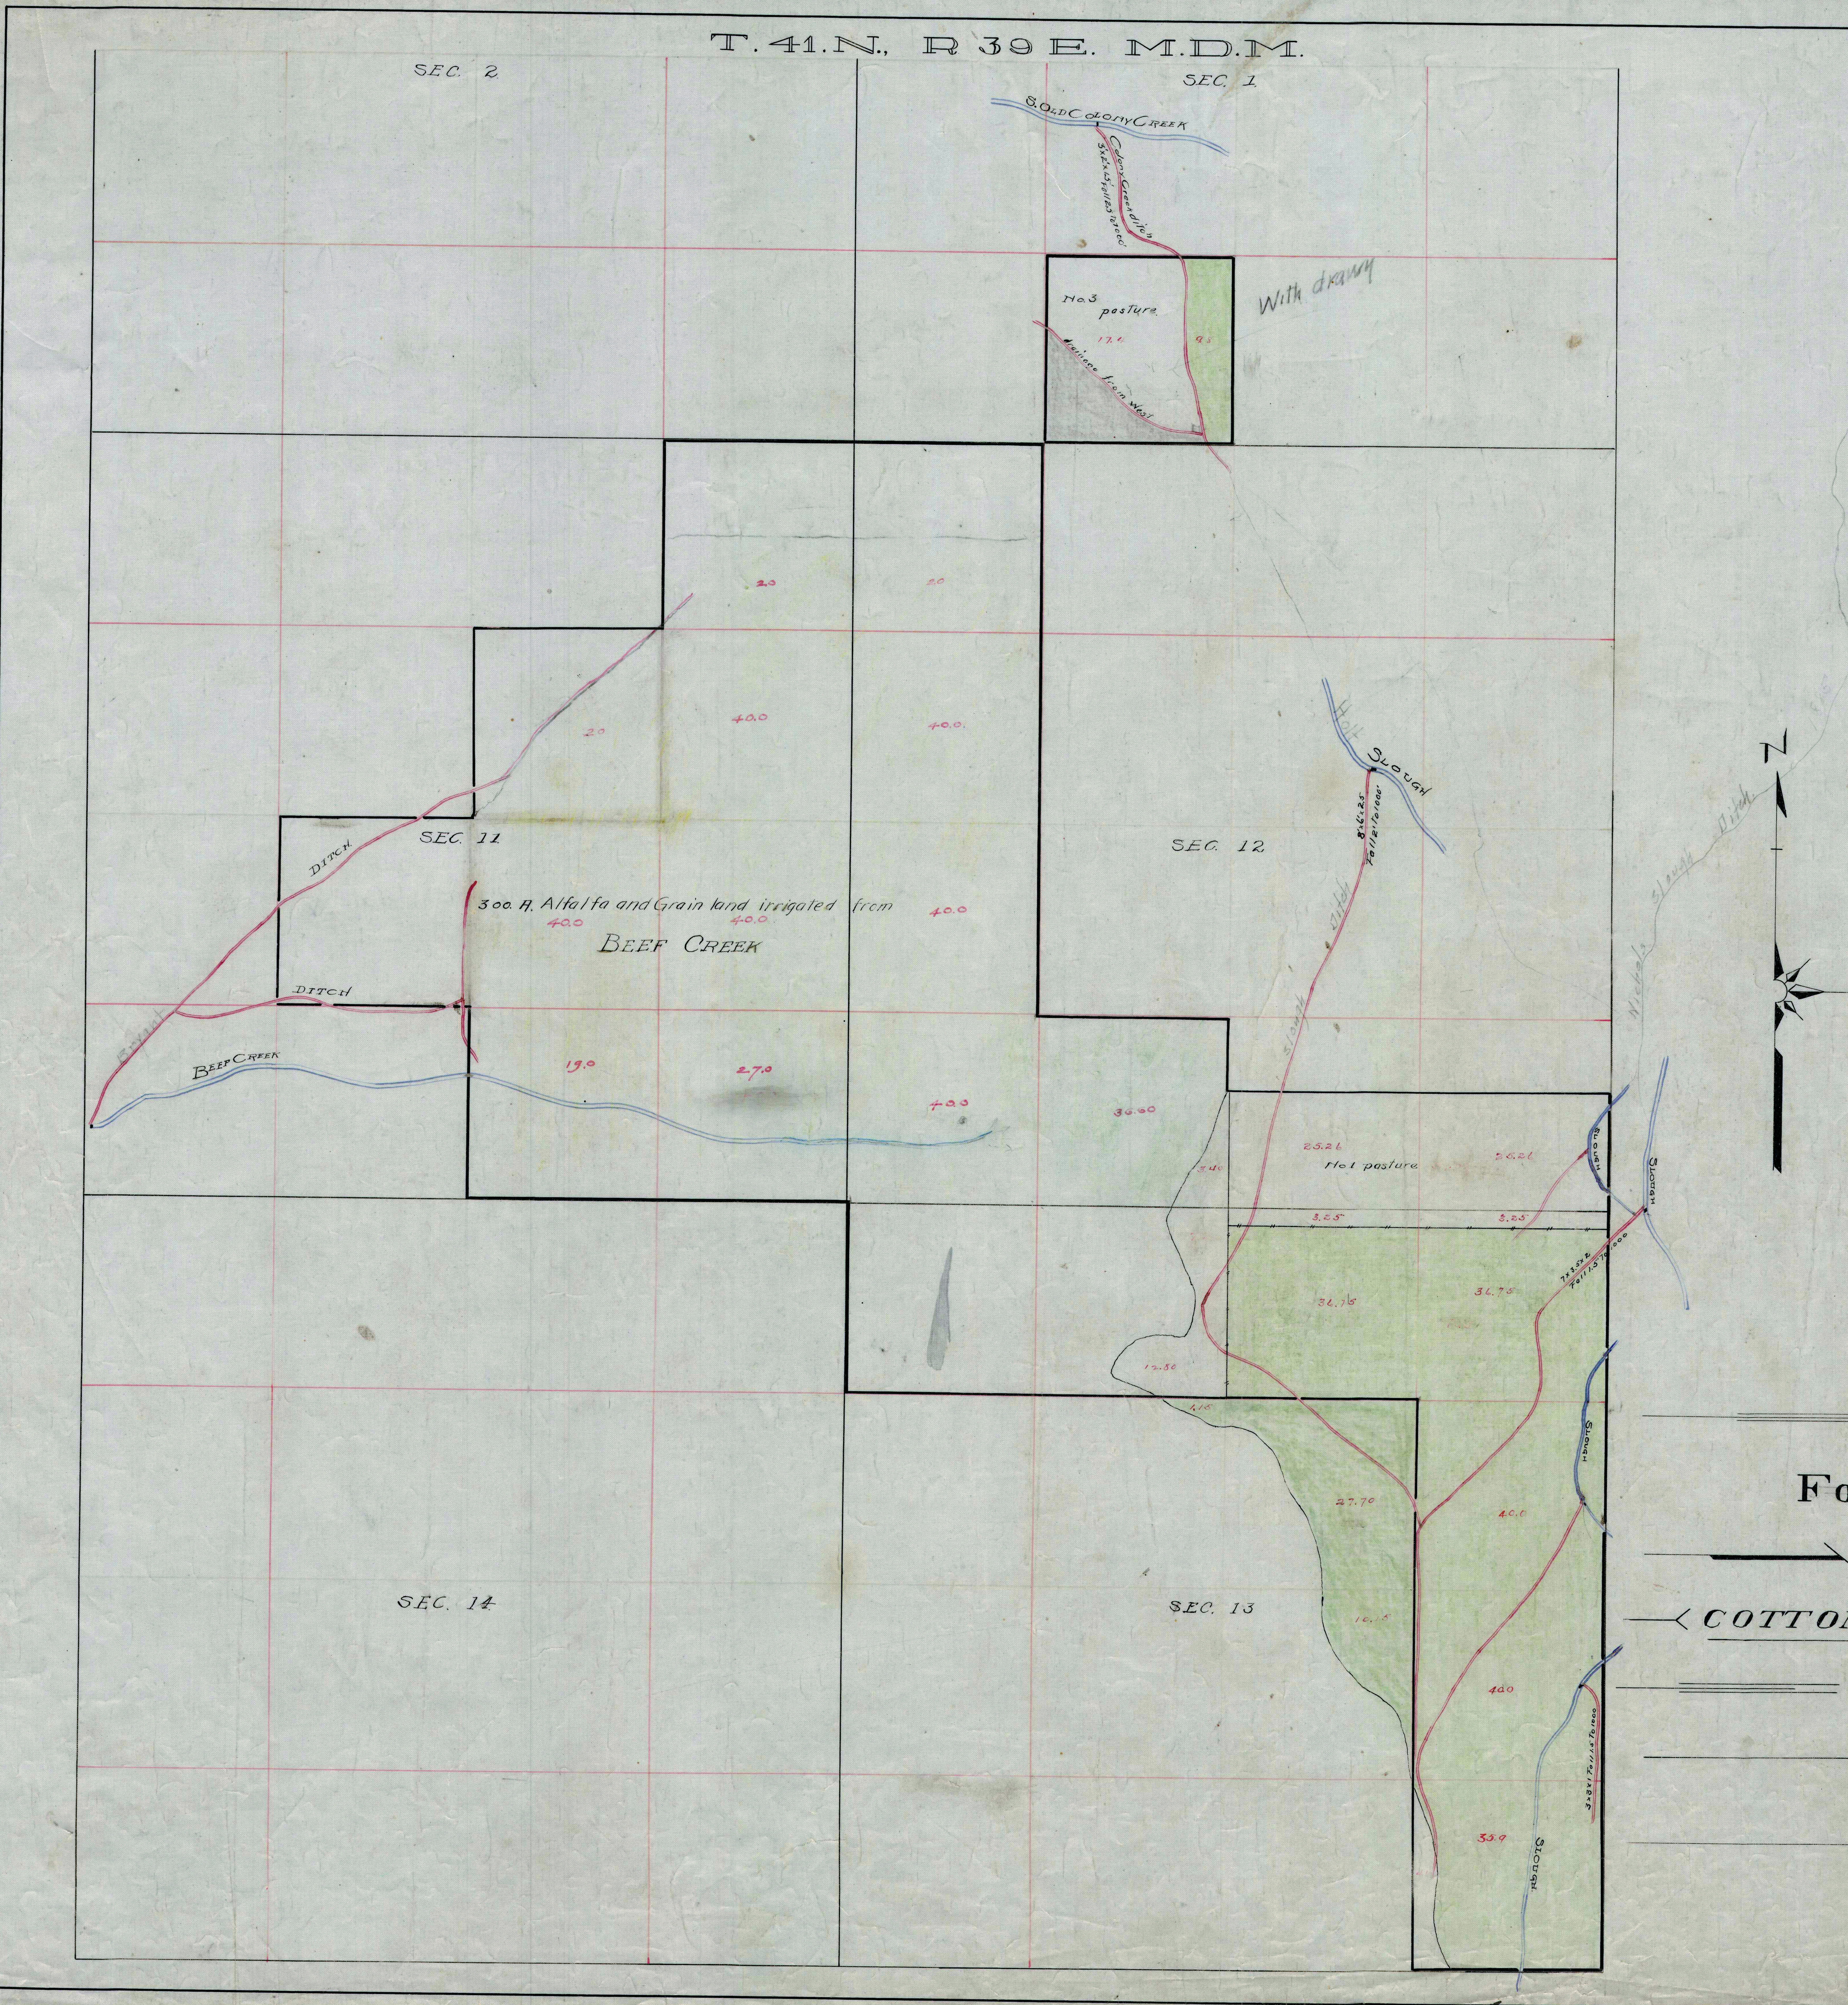

Section	Sub-division	Township	Range	Cultivated acerage.	Description of culture	Date of first culture.
1	SE¼ of SW¼	41 N	39E	9.80	Meadow Hay	
"	"	"	"	17.40	Pasture	
12	S½ of SE¼	"	"	57.02	"	
13	NW ¼	"	"	7.40	"	
"	NE ¼	"	"	113.50	Meadow Hay	
"	SE ¼	"	"	75.90	" "	
"	"	"	"	4.10	Pasture	
"	SW¼ of NE¼ & NW¼ of SE¼	"	"	39.00	Meadow Hay	

STATE OF NEVADA,
COUNTY OF HUMBOLDT. } SS.

F. B. Stewart, being first duly sworn, deposes and says that the above map is a true and accurate plat of the lands irrigated by Forgnone and Ferrero, as taken from the field notes of a survey made by me, completed on the 3rd day of March, 1913.

That the map and survey were made at the instance of Forgnone and Ferrero, owners of said lands, and that it truly represents the irrigated lands of said Forgnone and Ferrero.

F B Stewart
Surveyor.

Subscribed and sworn to before me, this 4th day of March, 1913

J B Case
Notary Public, in and for Humboldt County, Nevada.

PROPERTY OF

FORGNONE AND FERRARO

STEVE FERRERO

IRRIGATED FROM

COTTON WOOD AND BEEF CREEK.

PARADISE VALLEY

NEVADA

Scale 1 in. = 600 Ft.

FILED MAR 15 1913