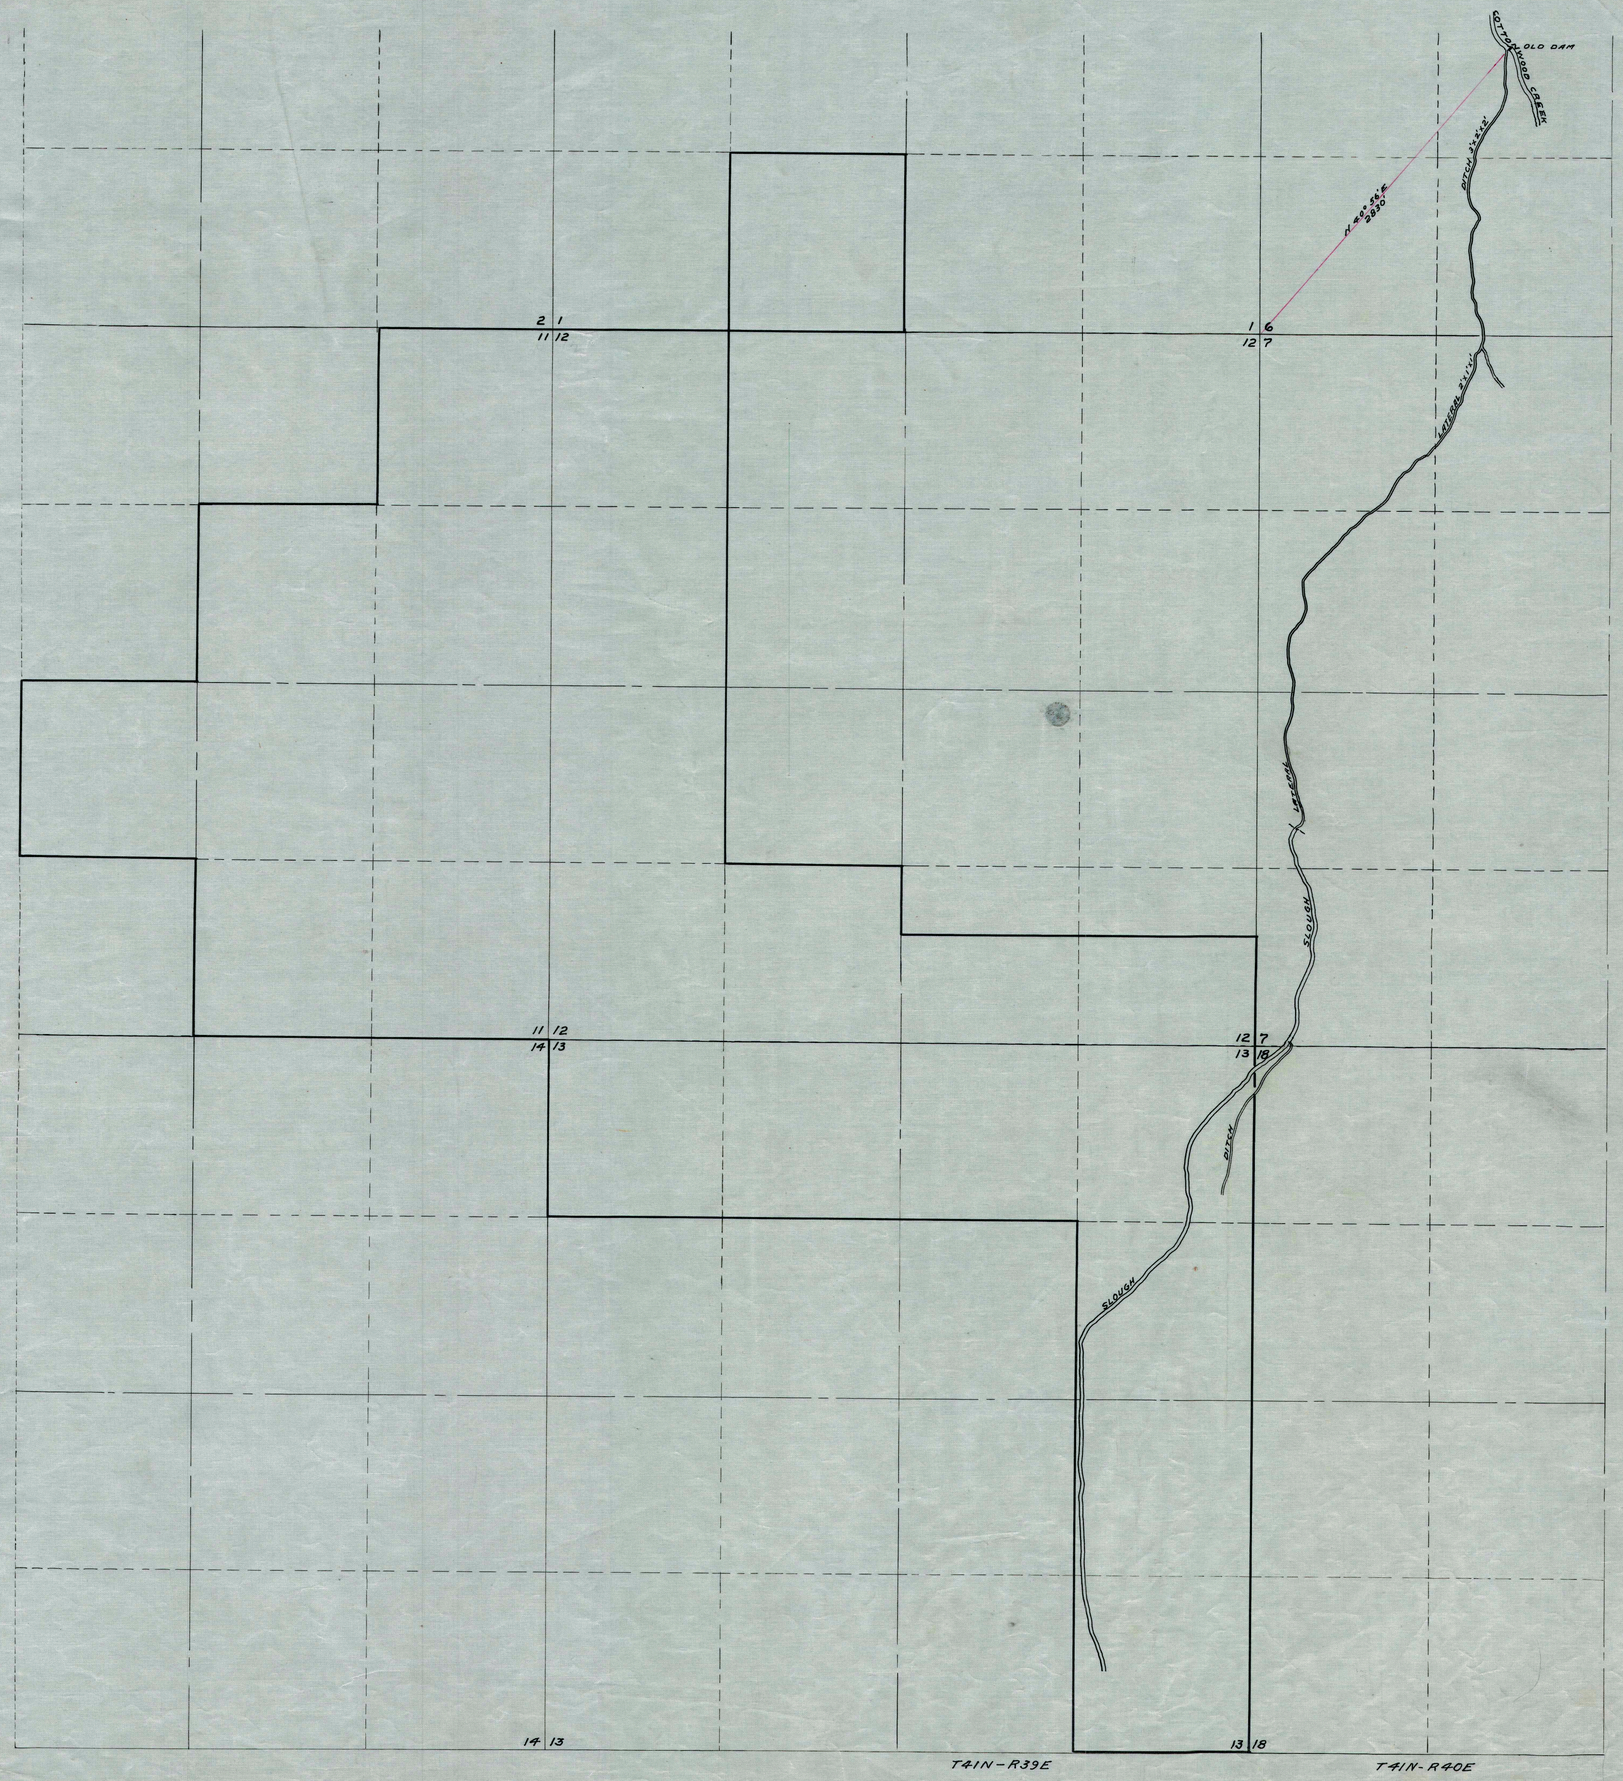

STATE OF NEVADA }
COUNTY OF WASHOE } SS

D.H. UPDIKE, BEING FIRST DULY SWORN, DEPOSES AND SAYS THAT THE ABOVE MAP IS A TRUE AND ACCURATE PLAT OF THE LANDS IRRIGATED BY STEFANO FERRARO AS TAKEN FROM THE FIELD NOTES OF A SURVEY MADE BY ME, COMPLETED ON THE 10TH DAY OF JUNE 1924.

THAT THE MAP AND SURVEY WERE MADE AT THE INSTANCE OF STEFANO FERRARO OWNER OF SAID LANDS, AND THAT IT TRULY REPRESENTS THE IRRIGATED LANDS OF SAID STEFANO FERRARO.

D.H. Updike SURVEYOR.

SUSCRIBED AND SWORN TO BEFORE ME, THIS 13 DAY OF SEPTEMBER 1924.

John S. Sinai

NOTARY PUBLIC, IN AND FOR WASHOE COUNTY, NEVADA.

W — E

PROPERTY OF
STEFANO FERRARO
IRRIGATED FROM
COTTONWOOD CREEK
PARADISE VALLEY NEVADA
SCALE 1 IN = 600 FT D.H. UPDIKE - SURVEYOR
1924

0672