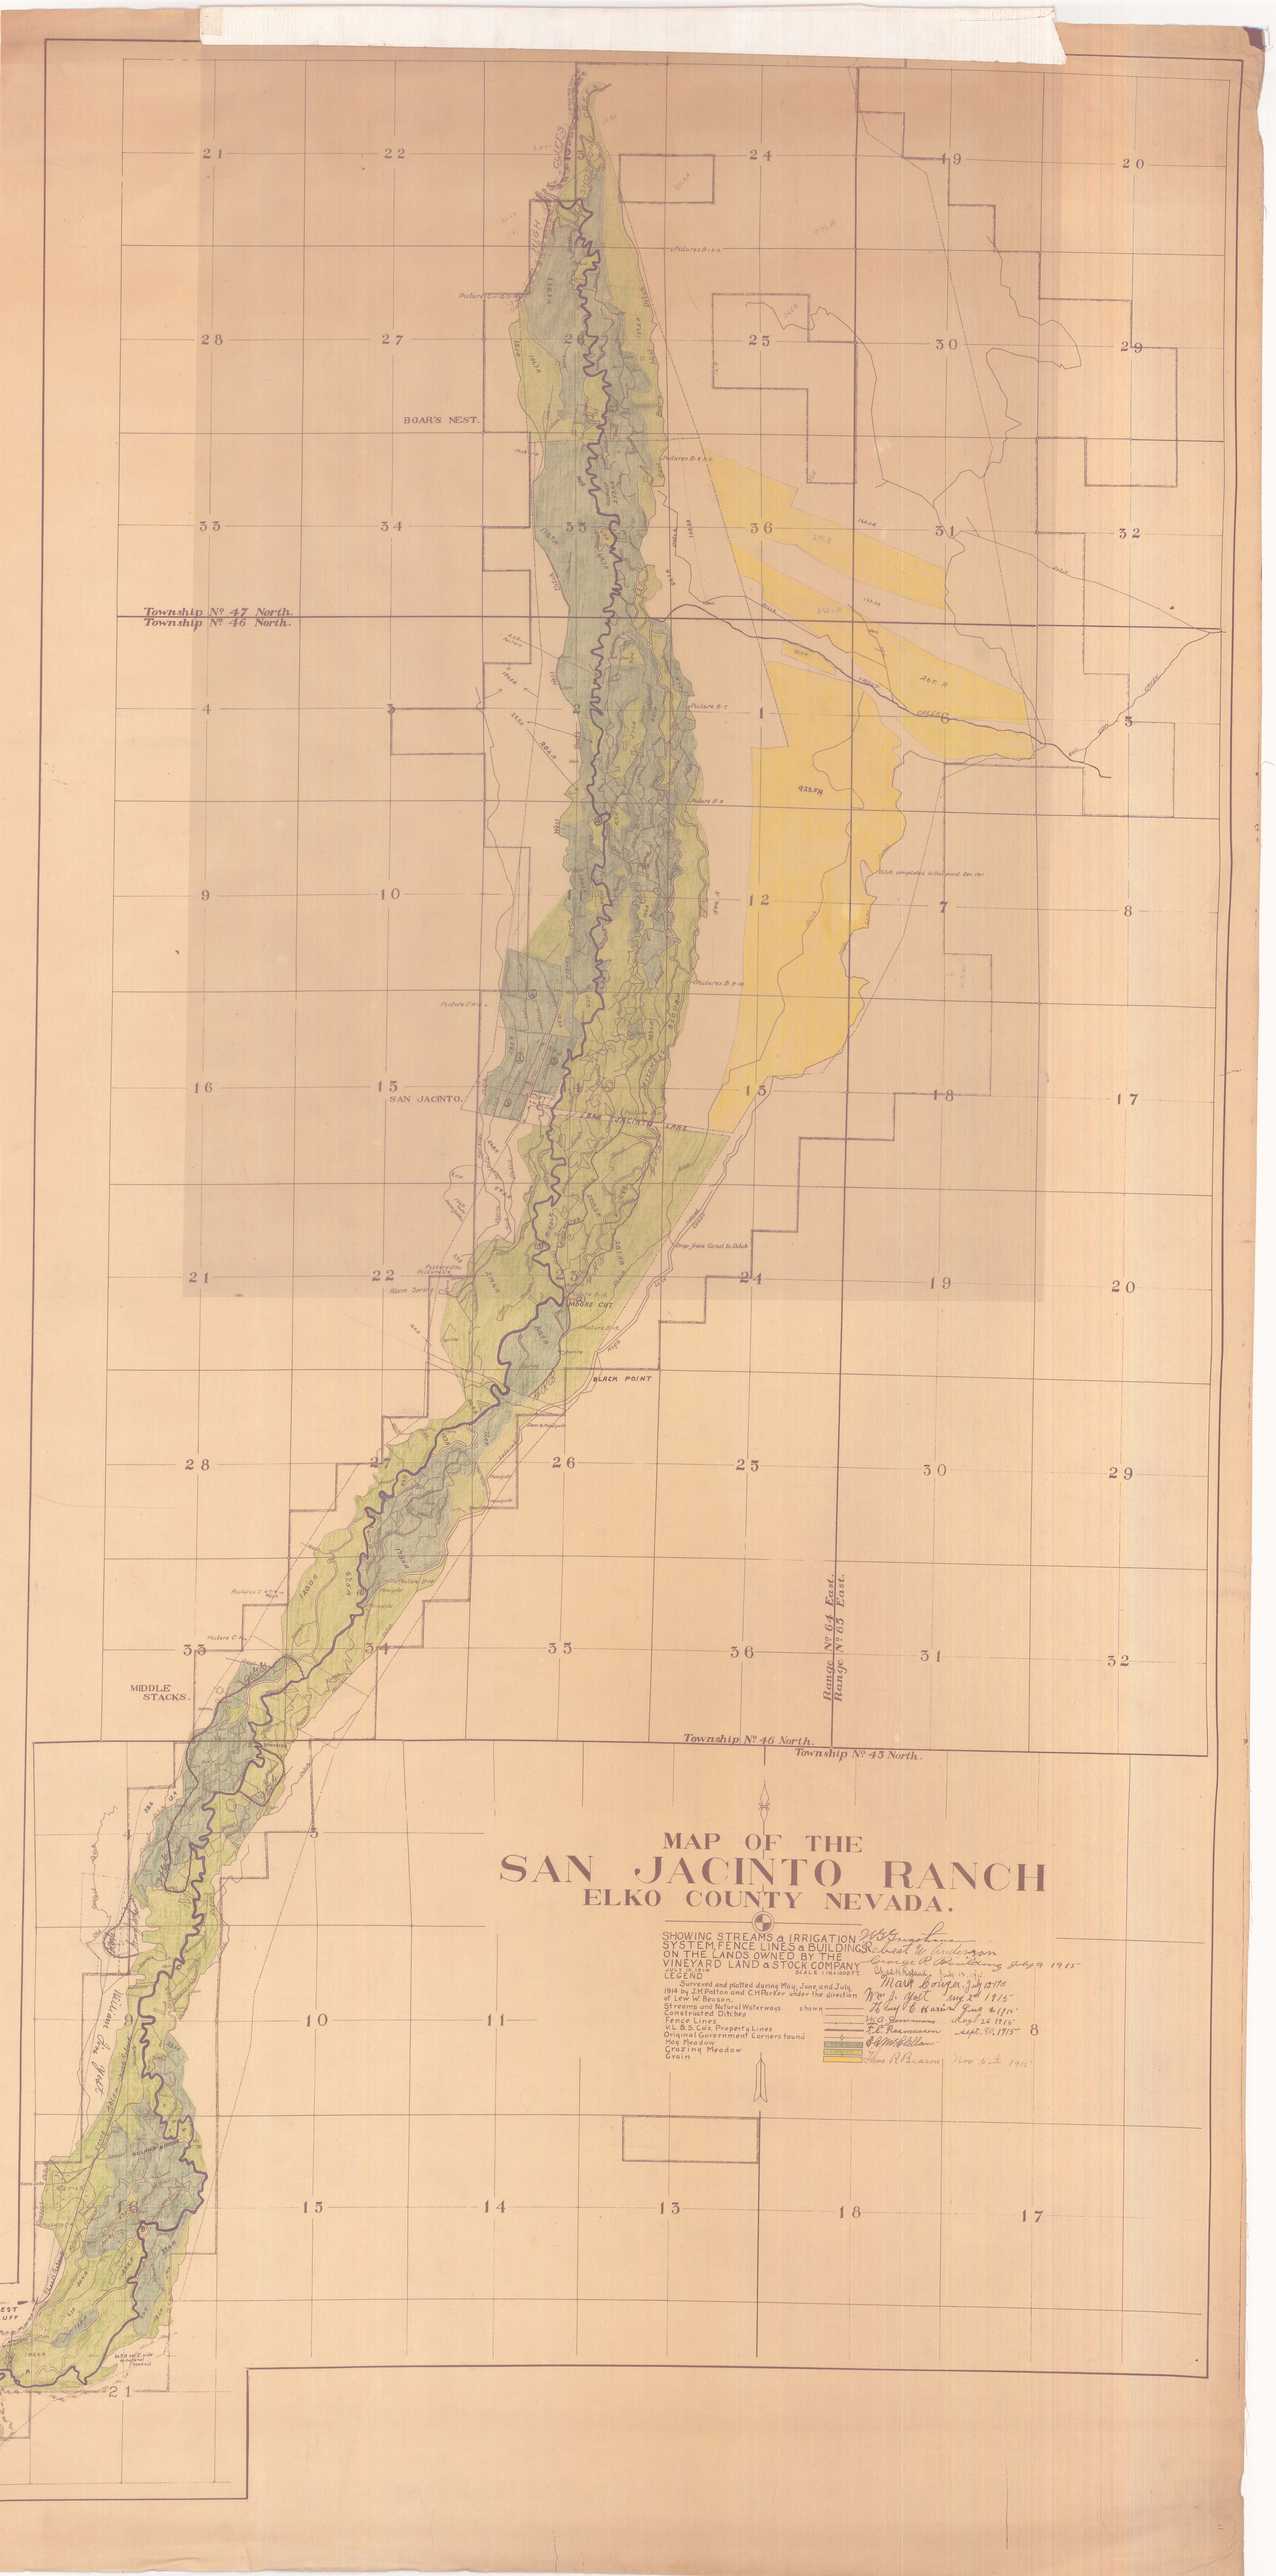
BOAR'S NEST.
SAN JACINTO.
SAN JACINTO LAKE
BLACK POINT
MIDDLE STACKS.
Township № 47 North.
Township № 46 North.
Township № 46 North.
Township № 45 North.
Range № 64 East.
Range № 65 East.
MAP OF THE
SAN JACINTO RANCH
ELKO COUNTY NEVADA.
SHOWING STREAMS & IRRIGATION SYSTEM, FENCE LINES & BUILDINGS ON THE LANDS OWNED BY THE VINEYARD LAND & STOCK COMPANY
SCALE 1 INCH=1/2 MILE
LEGEND
Surveyed and platted during May, June and July 1914 by J.M. Patton and C.H. Parker under the direction of Lew W. Beeson.
Streams and Natural Waterways shown
Constructed Ditches
Fence Lines
U.S. & S. Cos. Property Lines
Original Government Corners found
Hay Meadow
Grazing Meadow
Grain