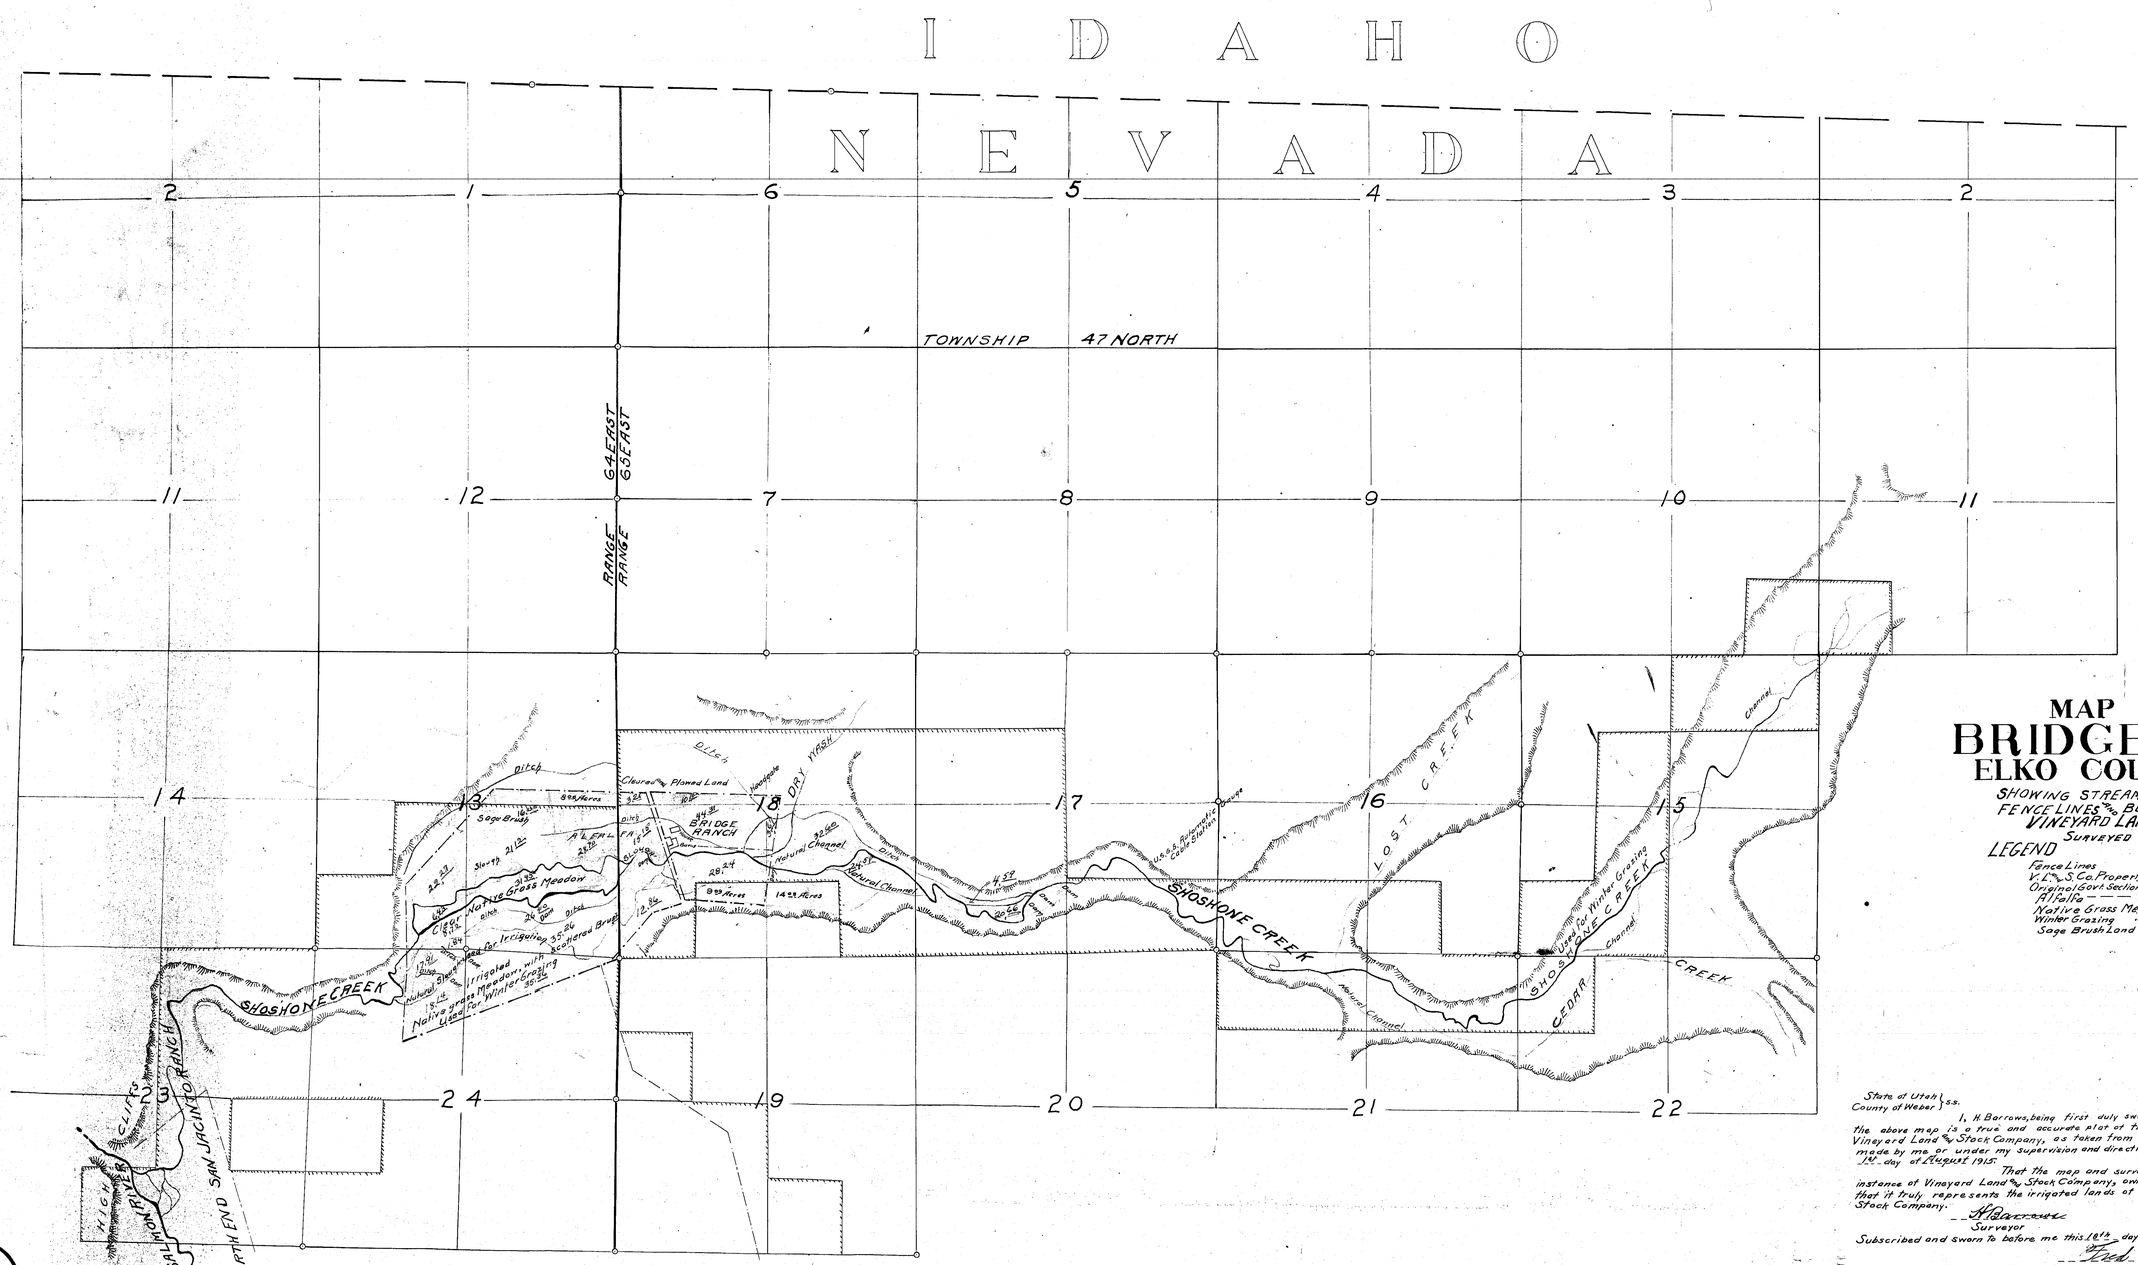

MAP OF THE BRIDGE RANCH
ELKO COUNTY NEVADA

SHOWING STREAMS, IRRIGATION SYSTEMS, FENCE LINES & BUILDINGS OWNED BY THE VINEYARD LAND & STOCK Co.

SURVEYED - 1914 - 1915

SCALE - 1 In. = 1000 Ft.

LEGEND

	Shown
Fence Lines	
V.L.&S. Co. Property Lines	
Original Cor't Section Corners Found	
Alfalfa	
Native Grass Meadow	
Winter Grazing	
Sage Brush Land	

State of Utah } S.S.
County of Weber }

I, H. Barrows, being first duly sworn, depose and say that the above map is a true and accurate plat of the land irrigated by Vineyard Land & Stock Company, as taken from the field notes of survey made by me or under my supervision and direction, completed on the 14th day of August 1915.

That the map and survey were made at the instance of Vineyard Land & Stock Company, owner of said lands, and that it truly represents the irrigated lands of said Vineyard Land & Stock Company.

H. Barrows
Surveyor

Subscribed and sworn to before me this 18th day of February A.D. 1916.

Fred T. Bond
Notary Public in and for Weber County, State of Utah.
My commission expires August 30th, 1918.

01413