Section	Subd. div.	Township	Range	Cult. Acres	Descrip.	Date of 1st Culture
26	NE¼ NW¼	30 N	34 E	1.81	Hay	Harvest
"	SE¼ NW¼	"	"	4.18	"	Harvest
"	NW¼ NE¼	"	"	0.14	"	Harvest
	SW¼ NE¼	"	"	0.30	"	Harvest
	Total			6.43	"	

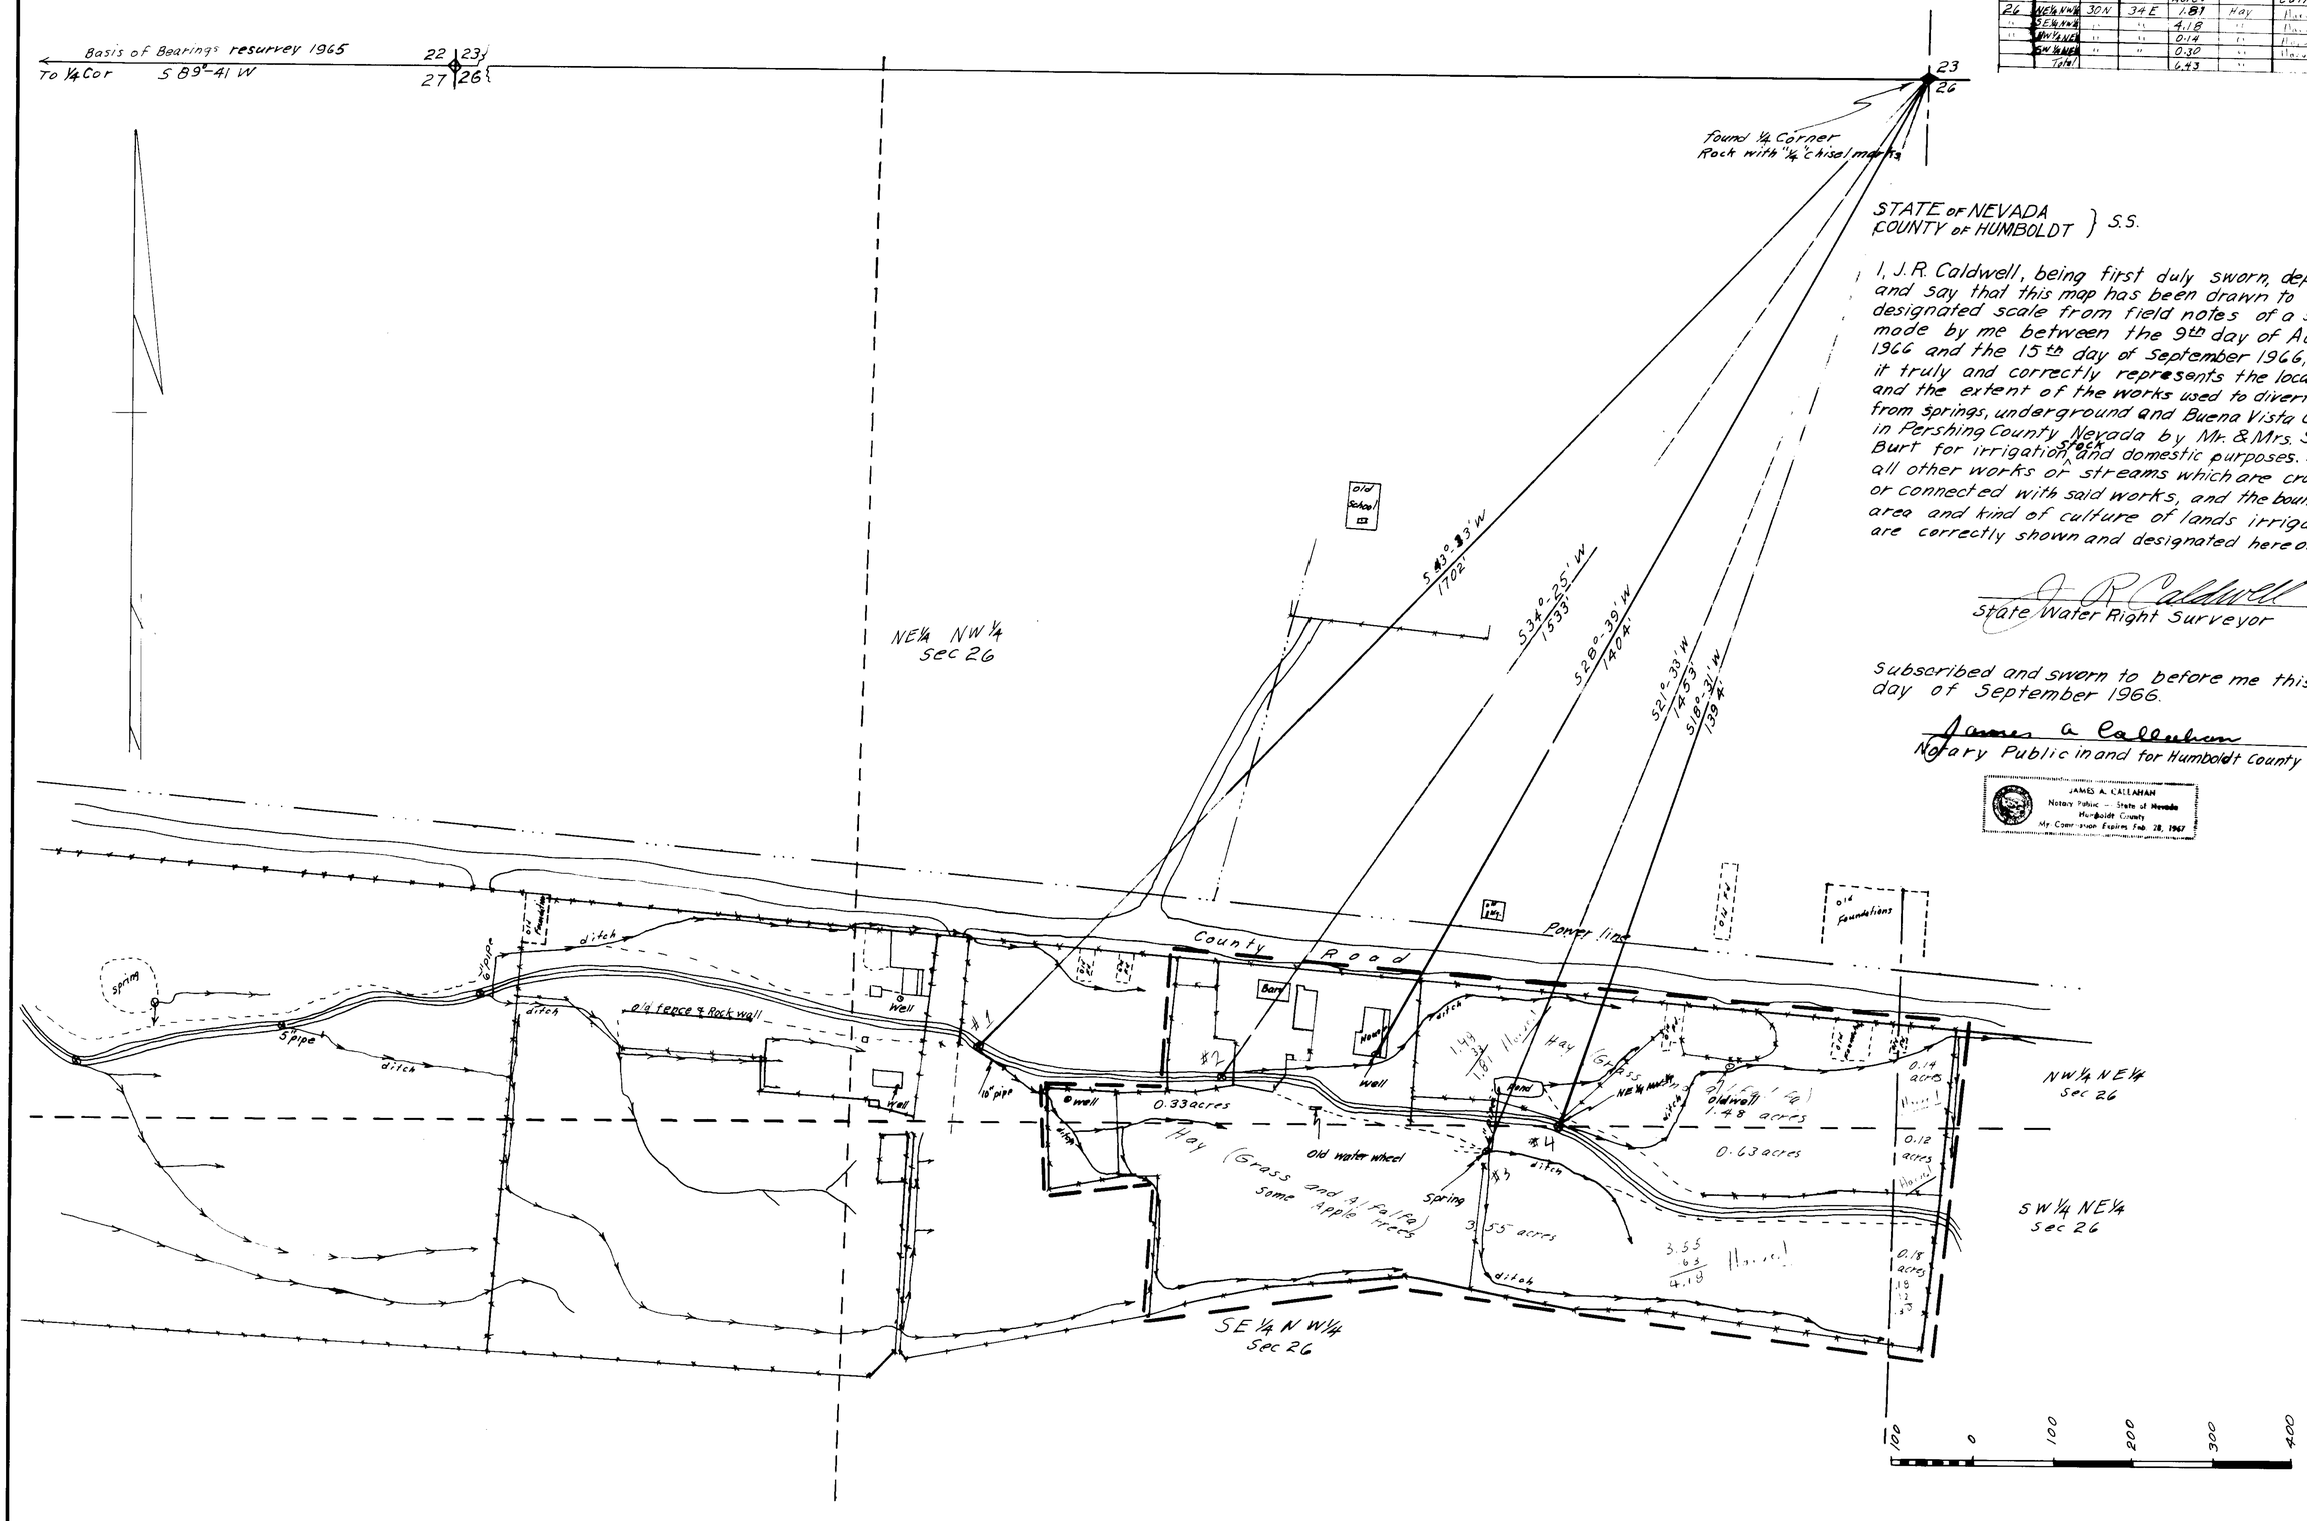

STATE OF NEVADA
COUNTY OF HUMBOLDT } S.S.

I, J.R. Caldwell, being first duly sworn, depose and say that this map has been drawn to the designated scale from field notes of a survey made by me between the 9th day of August 1966 and the 15th day of September 1966, that it truly and correctly represents the location and the extent of the works used to divert water from springs, underground and Buena Vista Creek in Pershing County Nevada by Mr. & Mrs. Sam Burt for irrigation, stock and domestic purposes. That all other works or streams which are crossed or connected with said works, and the boundry, area and kind of culture of lands irrigated are correctly shown and designated hereon.

J. R. Caldwell
State Water Right Surveyor

Subscribed and sworn to before me this 27th day of September 1966.

James A. Callahan
Notary Public in and for Humboldt County Nevada

JAMES A. CALLAHAN
Notary Public — State of Nevada
Humboldt County
My Commission Expires Feb. 28, 1967

PROOF NO. 02574 CERTIFICATE NO. 435 ISSUED 9-22-71

FILED
Sept. 28, 1966
STATE ENGINEER'S OFFICE

MAP
TO ACCOMPANY PROOF OF APPROPRIATION

For: Irrigation, Stock & Domestic Purpose
By: Mr. & Mrs. Sam Burt
From: Underground, Spring & Buena Vista Creek
In: Pershing County, Nevada

56699 52309 02574