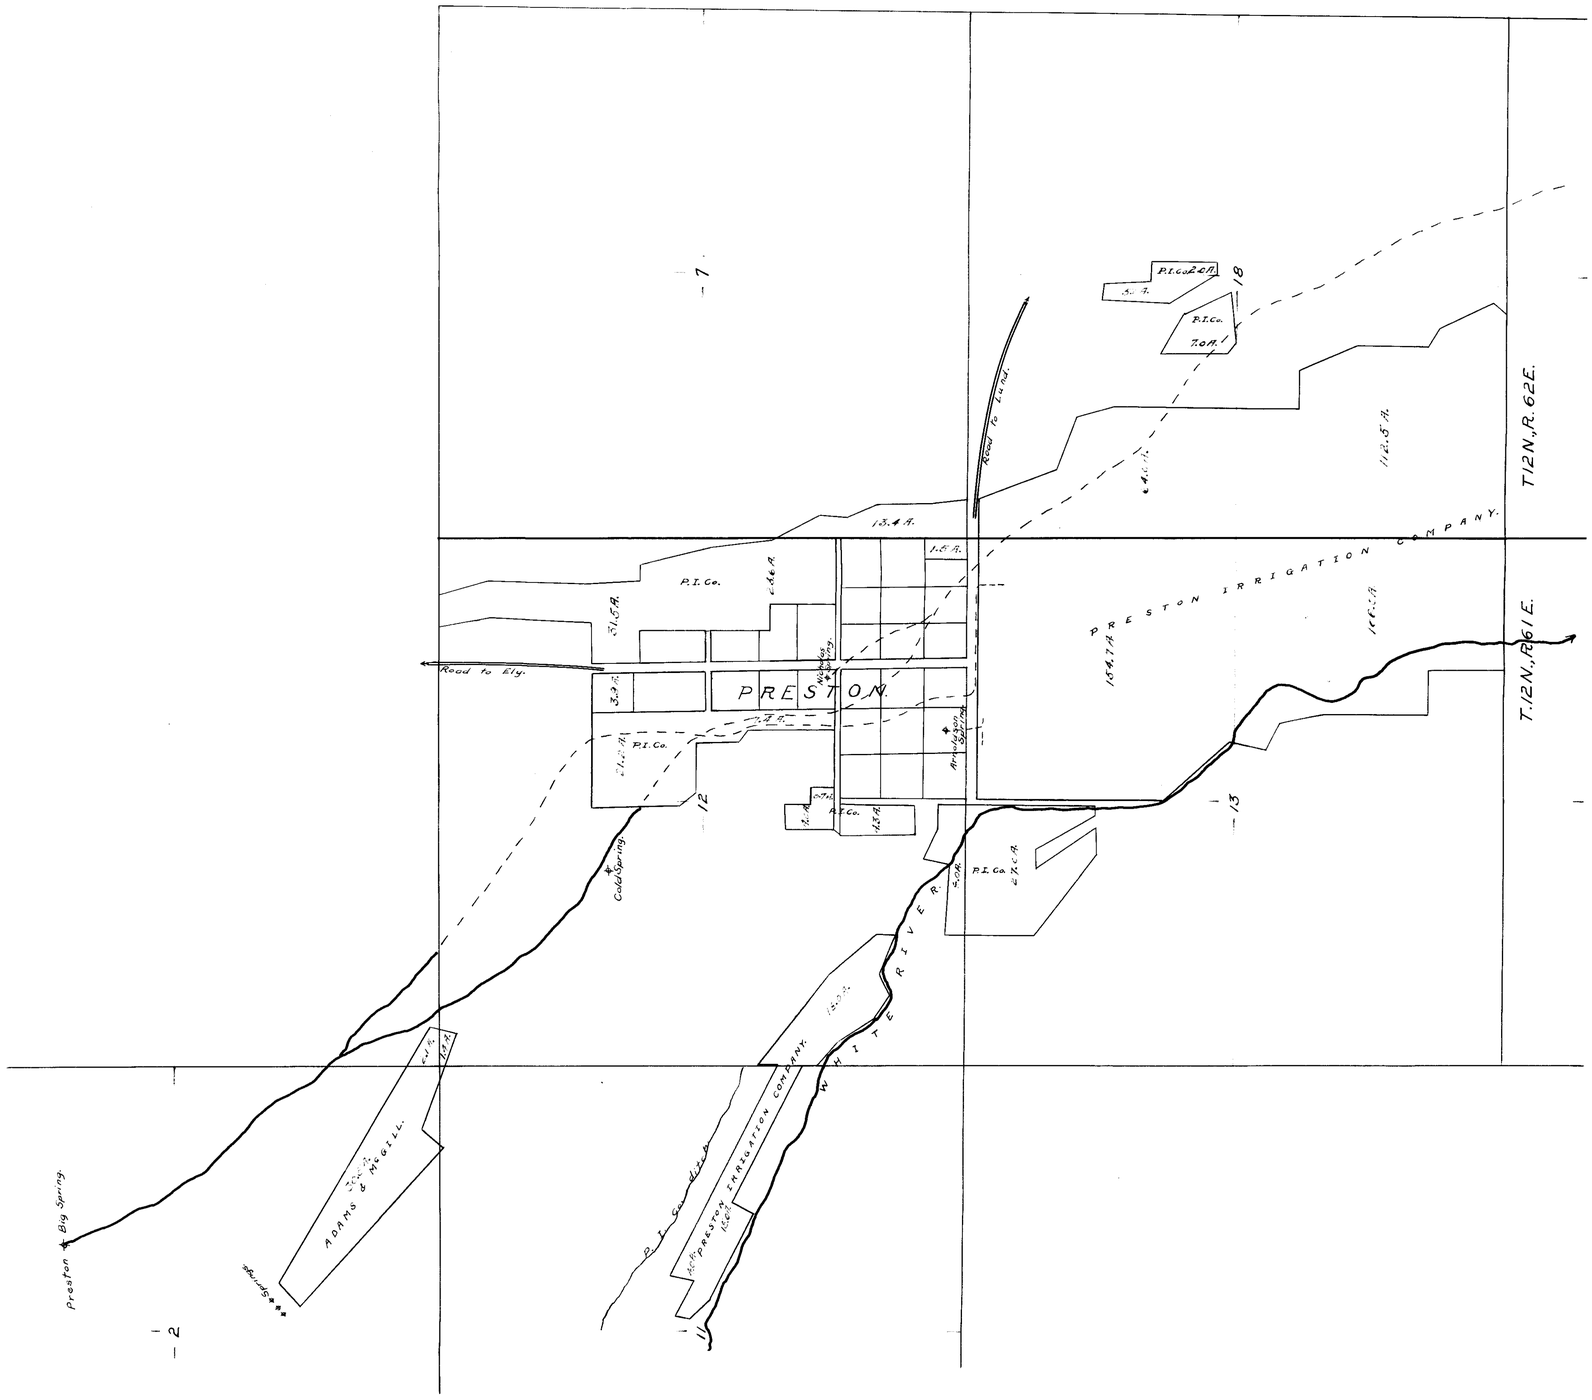

Section	Subdivision	Township	Range	Cultivated Acreage	Description of Culture	Date of First Culture

STATE OF NEVADA,
County of Ormsby } ss.

Seymour Case, being first duly sworn, deposes and says that the accompanying map is a true and accurate plat of the land irrigated by PRESTON IRRIGATION COMPANY, as taken from the field notes of a survey made by me (or under my supervision and direction), completed on the 15th day of July 1911.

That the map and survey were made at the instance of PRESTON IRRIGATION COMPANY, and that it truly represents the irrigated lands of said

Surveyor

Subscribed and sworn to before me this day of 191

Notary Public in and for County, Nevada.

OFFICE OF STATE ENGINEER
CARSON CITY, NEVADA

CULTURAL MAP OF LANDS OF

No.

Water Source - Various Springs and White River -

Tributary of White River. -

County of White Pine.

Surveyed by Seymour Case, June —— , 1911

Mapped by — " — — " — — " — and July —— , 1911

Checked by , 191

Approved by , 191

- Scale 1 inch = 800 feet. -

PROOF No's. 01161 - 01165.