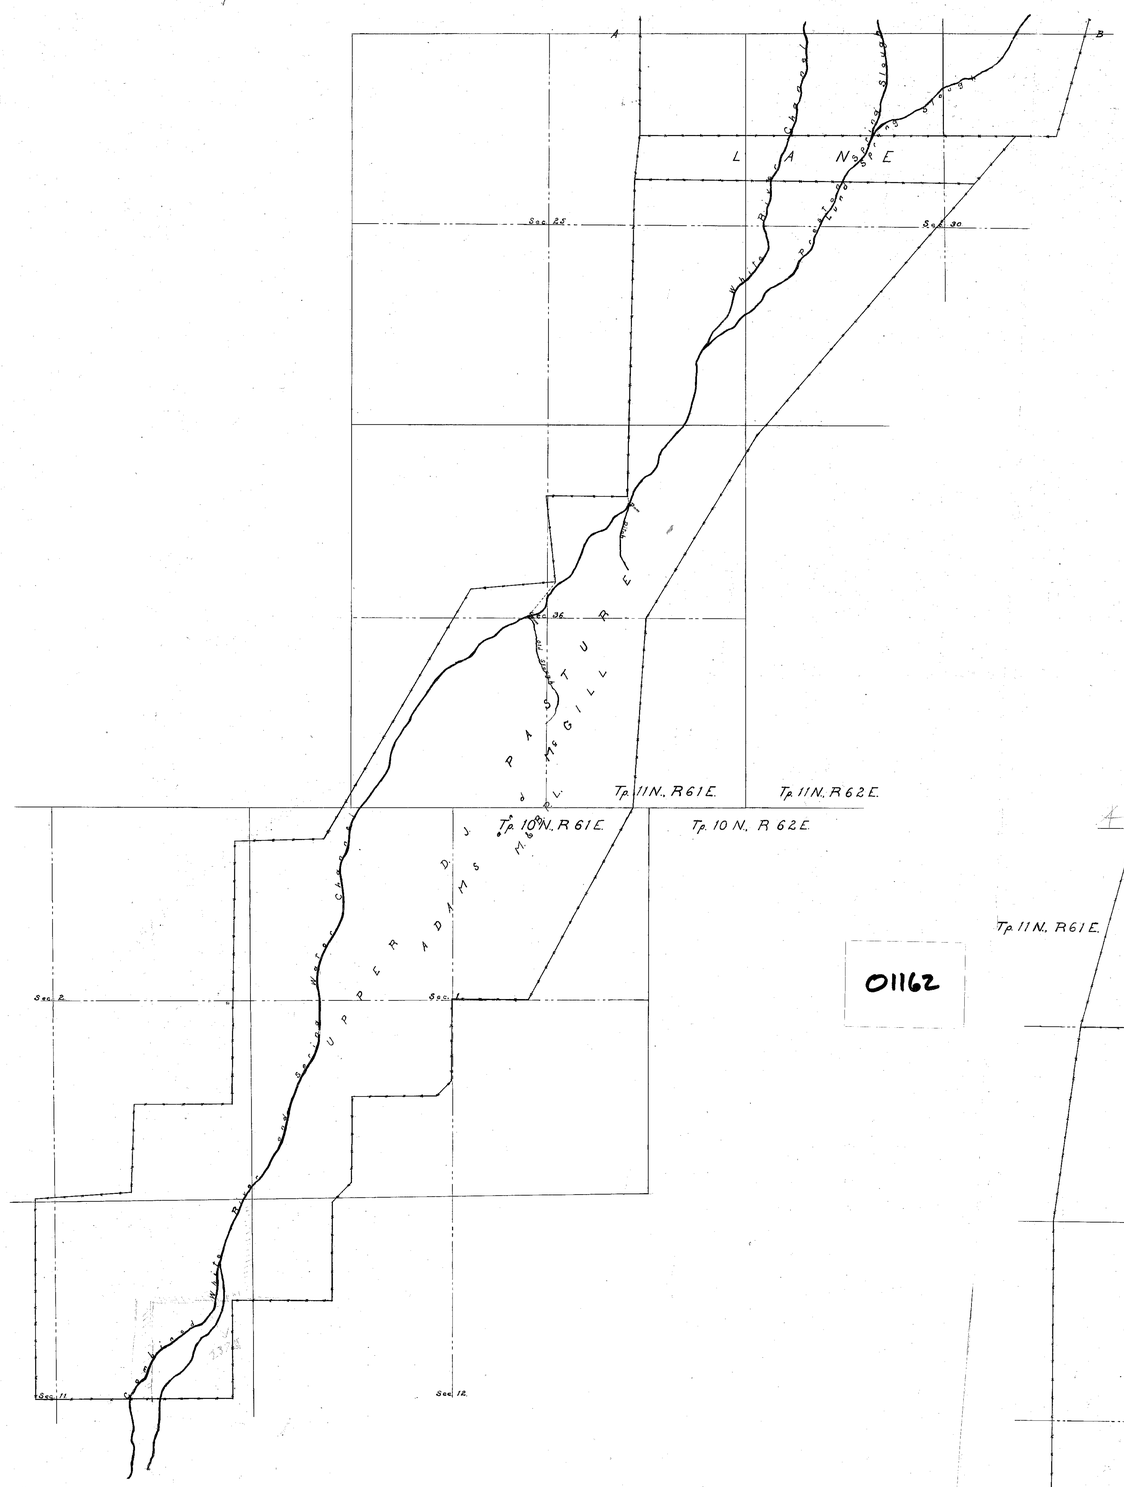

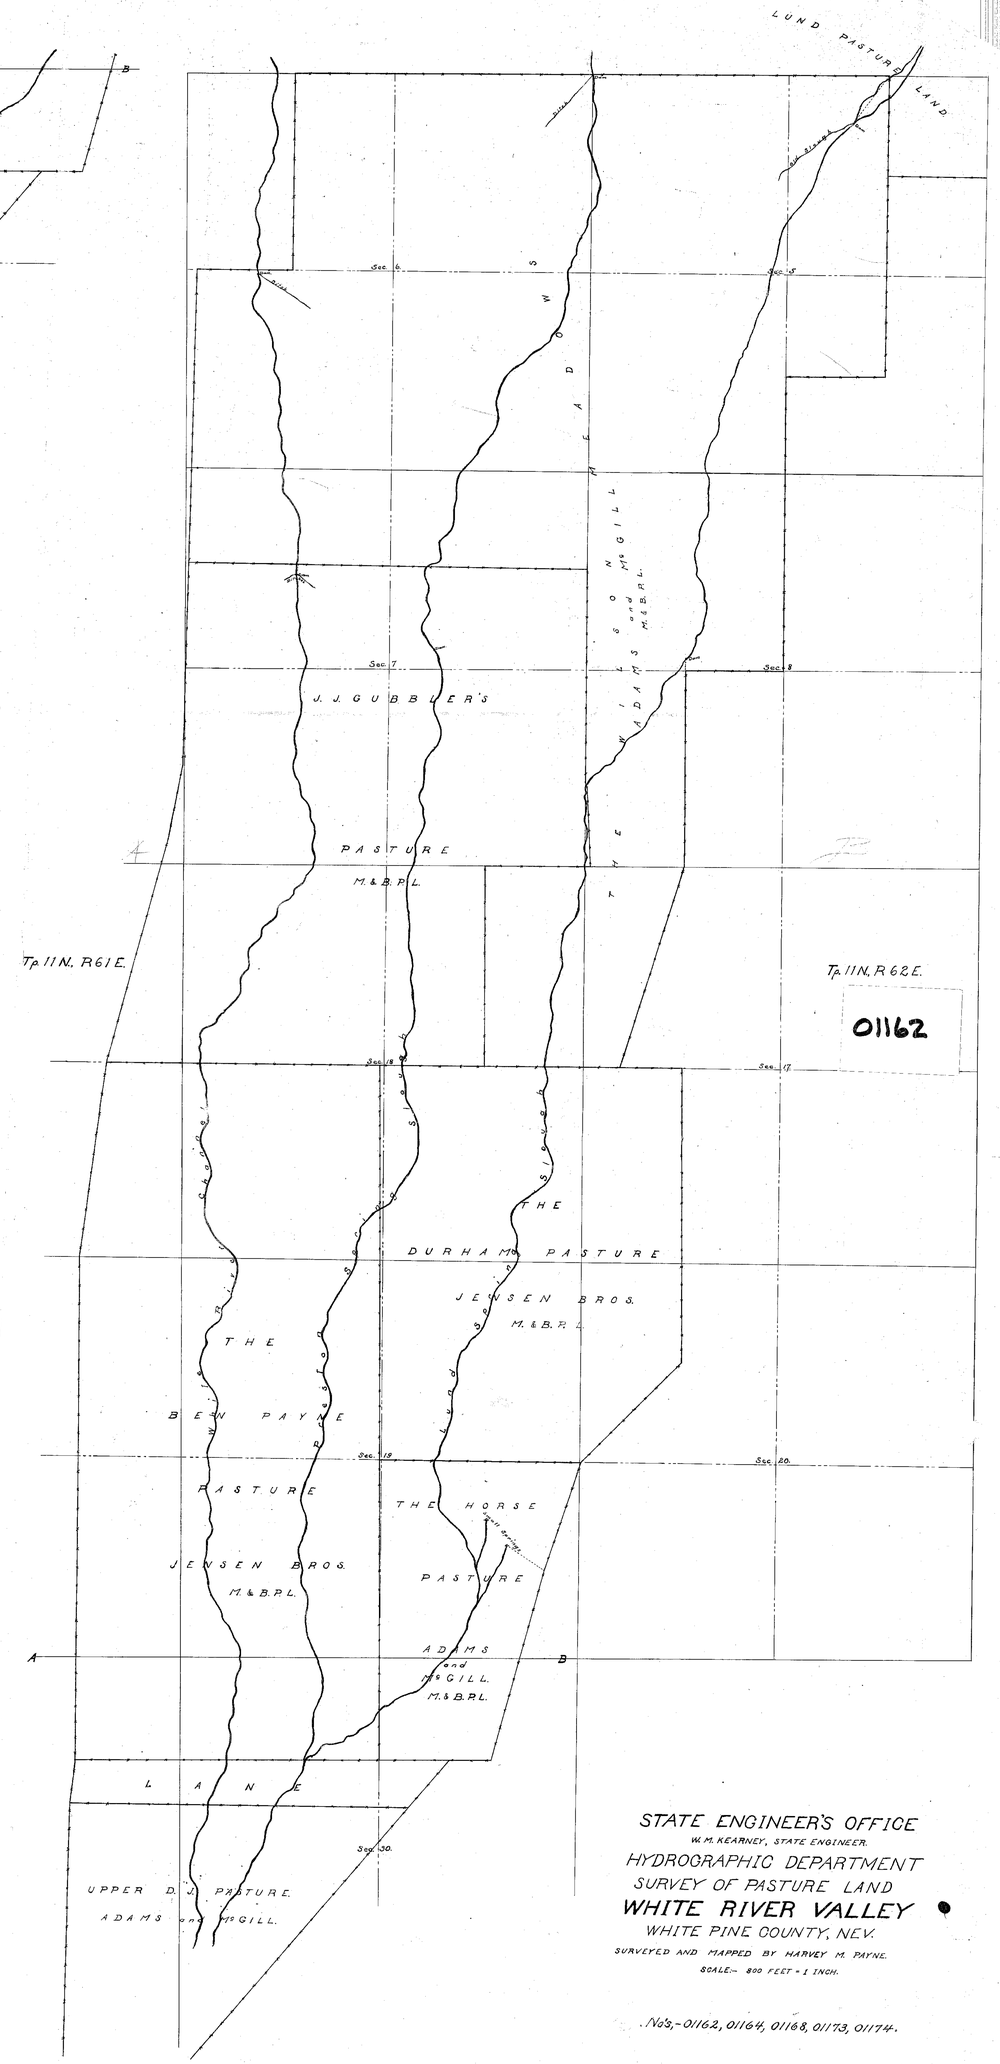

STATE OF NEVADA—STATE ENGINEER'S OFFICE

I, J. C. Scrugham, State Engineer of the State of Nevada, duly appointed and qualified, having charge of the records and files of the office of the State Engineer, do hereby certify that the following is a full, ~~complete and true copy of an~~ the original tracing accompanying proofs of appropriation Nos. 01161 and 01162

~~day of~~ ~~filed in said office~~ on the ~~A.D. 191~~, as appears by the records and files of the office of the State Engineer of Nevada, and nothing more or less.

IN WITNESS WHEREOF, I have hereunto set my hand and affixed my seal of office at the City of Carson, State of Nevada, this 8th day of July, A.D. 1932.

J. C. Scrugham

STATE ENGINEER'S OFFICE
W. M. KEARNEY, STATE ENGINEER.
HYDROGRAPHIC DEPARTMENT
SURVEY OF PASTURE LAND
WHITE RIVER VALLEY
WHITE PINE COUNTY, NEV.
SURVEYED AND MAPPED BY HARVEY M. PAYNE.
SCALE:- 800 FEET = 1 INCH.

Nos.- 01162, 01164, 01168, 01173, 01174.

01162

01162

01162