*** THIS IS AN UNOFFICIAL COPY ***

DRAWING NUMBER Sh 1 of 2

PARCEL MAP

FOR

CHARLES ELDON WESTLUND

AND

SHIRLEY A. WESTLUND

IN

SECTIONS 29 & 32, T. 33 N., R. 58 E., M.D.B. & M.
LAMOILLE AREA
ELKO COUNTY, NEVADA

ENGINEER & SURVEYOR
CHARLES C. ARMUTH, JR., P.E., P.L.S.
STATE OF NEVADA No. 2161
421 RAILROAD STREET
ELKO, NEVADA 89801
PHONE (702) 738-7389
FAX (702) 738-7388

OWNER
CHARLES ELDON & SHIRLEY A. WESTLUND
P.O. BOX 281269
LAMOILLE, NEVADA 89828
PHONE (702) 753-8487

INDEXED

COUNTY RECORDER'S CERTIFICATE

FILE NO. 446271

FILED AT THE REQUEST OF Jim Rockwell

ON THE 16th DAY OF June, 1999,

AT 40 MINUTES PAST 9 O'CLOCK A.M.

Gerry D. Reynolds By: Becky Jenkins
GERRY D. REYNOLDS Deputy
ELKO COUNTY RECORDER

LAND SURVEYOR'S CERTIFICATE

I, CHARLES C. ARMUTH, JR., A PROFESSIONAL LAND SURVEYOR LICENSED IN THE STATE OF NEVADA, CERTIFY THAT:

1) THIS PLAT REPRESENTS THE RESULTS OF A SURVEY PERFORMED UNDER MY DIRECT SUPERVISION AND DIRECTION AT THE INSTANCE OF CHARLES ELDON & SHIRLEY A WESTLUND

2) THE LANDS SURVEYED LIE WITHIN SECTIONS 29 & 32 T.33N., R.58E., M.D.B.&M. ELKO, COUNTY, THE SURVEY WAS COMPLETED ON THE 6th DAY OF OCTOBER, 1998.

3) THIS MAP IS NOT IN CONFLICT WITH THE PLAT COMPLIES WITH THE APPLICABLE STATE STATUTES AND ANY LOCAL ORDINANCES IN EFFECT ON THE DATE THAT THE GOVERNING BODY GAVE ITS FINAL APPROVAL.

4) THE MONUMENTS DEPICTED ON THE PLAT ARE OF THE CHARACTER SHOWN, OCCUPY THE POSITIONS INDICATED AND ARE OF SUFFICIENT QUANTITY AND QUALITY.

CHARLES C. ARMUTH, JR., P.E., P.L.S.
NEVADA REGISTRATION No. 2161

OWNER'S CERTIFICATE

KNOWN OF ALL MEN BY THESE PRESENT THAT THE UNDERSIGNED, CHARLES ELDON WESTLUND AND SHIRLEY A. WESTLUND, BEING THE OWNERS OF THAT PARCEL AS SHOWN ON THIS MAP, DO HEREBY CONSENT TO THE PREPARATION AND FILING OF THIS MAP AND OFFER FOR DEDICATION ALL OF THE STREETS AND EASEMENTS FOR PUBLIC ACCESS AND PUBLIC UTILITY PURPOSES AS DESIGNATED HEREON. IN WITNESS, WE THE OWNERS, SET OUR HANDS ON THE DATE SHOWN.

BY: Charles Eldon Westlund ON THE 19 DAY OF February, 1999
CHARLES ELDON WESTLUND

BY: Shirley A. Westlund ON THE 19 DAY OF February, 1999
SHIRLEY A. WESTLUND

STATE OF NEVADA
COUNTY OF ELKO } S.S.

ON THIS 19th DAY OF February, 1999 PERSONALLY APPEARED BEFORE ME, A NOTARY PUBLIC, CHARLES ELDON & SHIRLEY A. WESTLUND KNOWN TO ME, TO BE THE PERSONS THAT EXECUTED THE SAME FREELY AND VOLUNTARILY FOR THE USES AND PURPOSES THEREIN MENTIONED.

LINDA JENSEN
of ELKO COUNTY
A NOTARY PUBLIC
IN AND FOR THE STATE OF NEVADA
Appointment No. 94-4001-5
My Appointment Expires Oct. 11, 2002

NOTARY PUBLIC BOARD FOR ELKO COUNTY, NEVADA

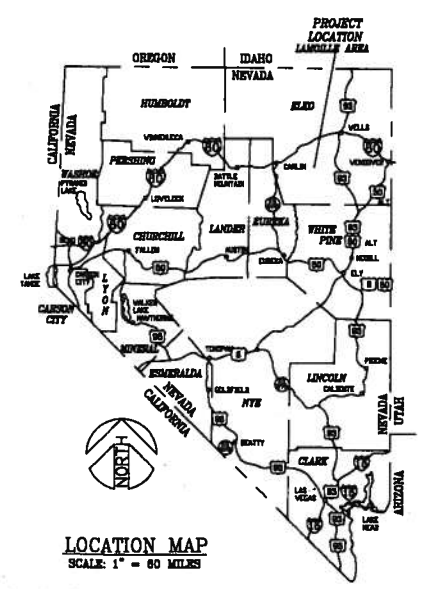

LOCATION MAP
SCALE: 1" = 80 MILES

SEE PARCEL MAP 29/32/58 (2010) RE: PARCEL B

SEE PARCEL MAP 29/32/58 (2010) RE: PARCEL D

SEE PARCEL MAP 29/32/58 (2017) RE: PARCEL C

SEE DEED RESTRICTIONS DOC # 446264

APPROVAL - PUBLIC UTILITIES

THE PUBLIC UTILITY EASEMENTS, AS DEDICATED HEREON, ARE APPROVED BY THE RESPECTIVE PUBLIC UTILITIES EXECUTING BELOW.

NEVADA POWER COMPANY — 2-23-99 DATE

CITIZENS COMMUNICATIONS — 2-23-99 DATE

COUNTY TREASURER'S CERTIFICATE

A.P.N. 007-080-004

I, CRAIGAR E. SALIDICHI, CERTIFY THAT THE TAXES HAVE BEEN PAID IN FULL FOR THE FISCAL YEAR AND THAT THERE ARE NO LIENS AGAINST ANY OF THE LANDS SHOWN HEREON FOR UNPAID STATE, COUNTY, CITY OR LOCAL TAXES.

Craigar E. Salidichi for Alan W. Hansen — 6/16/99
CRAIGAR E. SALIDICHI, ELKO COUNTY TREASURER — DATE

COUNTY ASSESSOR'S CERTIFICATE

I, JOE AGUIRRE, CERTIFY THAT THE ASSESSOR'S PARCEL NUMBER SHOWN ON THIS PLAT IS CORRECT AND THAT THE PROPOSED PARCELS ARE A REVISION OF SAID ASSESSOR'S PARCEL. No. 007-080-004

Joe Aguirre — 6/23/99
JOE AGUIRRE, ELKO COUNTY ASSESSOR — DATE

Kristin Ort
DEPUTY COUNTY ASSESSOR

APPROVAL ELKO COUNTY

I, SCOTT R. BROWN, COUNTY SURVEYOR FOR THE COUNTY OF ELKO, NEVADA, DO HEREBY CERTIFY THAT I HAVE EXAMINED THIS MAP AND FIND THAT ALL PROVISIONS OF N.R.S. 278.461 - 278.469 INCLUSIVE AND ALL LOCAL ORDINANCES APPLICABLE AT THE TIME OF THE APPROVAL HAVE BEEN COMPLIED WITH, AND THAT I AM SATISFIED THAT THIS MAP IS TECHNICALLY CORRECT. I, THEREFORE, HEREBY APPROVE THIS MAP FOR SUBDIVISION PURPOSES AND ACCEPT ALL EASEMENTS THEREIN OFFERED FOR UTILITY AND DRAINAGE PURPOSES ONLY AS DEDICATED FOR PUBLIC USE.

Scott R. Brown — 06/16/99
SCOTT R. BROWN — DATE

APPROVAL - ELKO COUNTY BOARD OF COMMISSIONERS

AT A REGULAR MEETING OF THE BOARD OF COMMISSIONERS OF ELKO COUNTY, STATE OF NEVADA, HELD ON THE 12th DAY OF January, 1999, THIS MAP WAS DULY AND REGULARLY APPROVED PURSUANT TO N.R.S. CHAPTER 278.471 THROUGH 278.4725, INCLUSIVE. THE BOARD DOES HEREBY ACCEPT ALL STREET, ROADS, ALLEYS, AND EASEMENTS THEREIN OFFERED FOR UTILITY, DRAINAGE, AND ACCESS PURPOSES ONLY AS DEDICATED FOR PUBLIC USE, NOT FOR PUBLIC MAINTENANCE.

Bill Kennedy — 2/22/99
CHAIRPERSON — DATE

Karen Dredge — 2/22/99
CLERK/WITNESS — DATE

AUTOCAD DWG. FILE NAME: VSTLHOPE.DWG
OCTOBER , 1998

2156 SHEET 1 OF 2

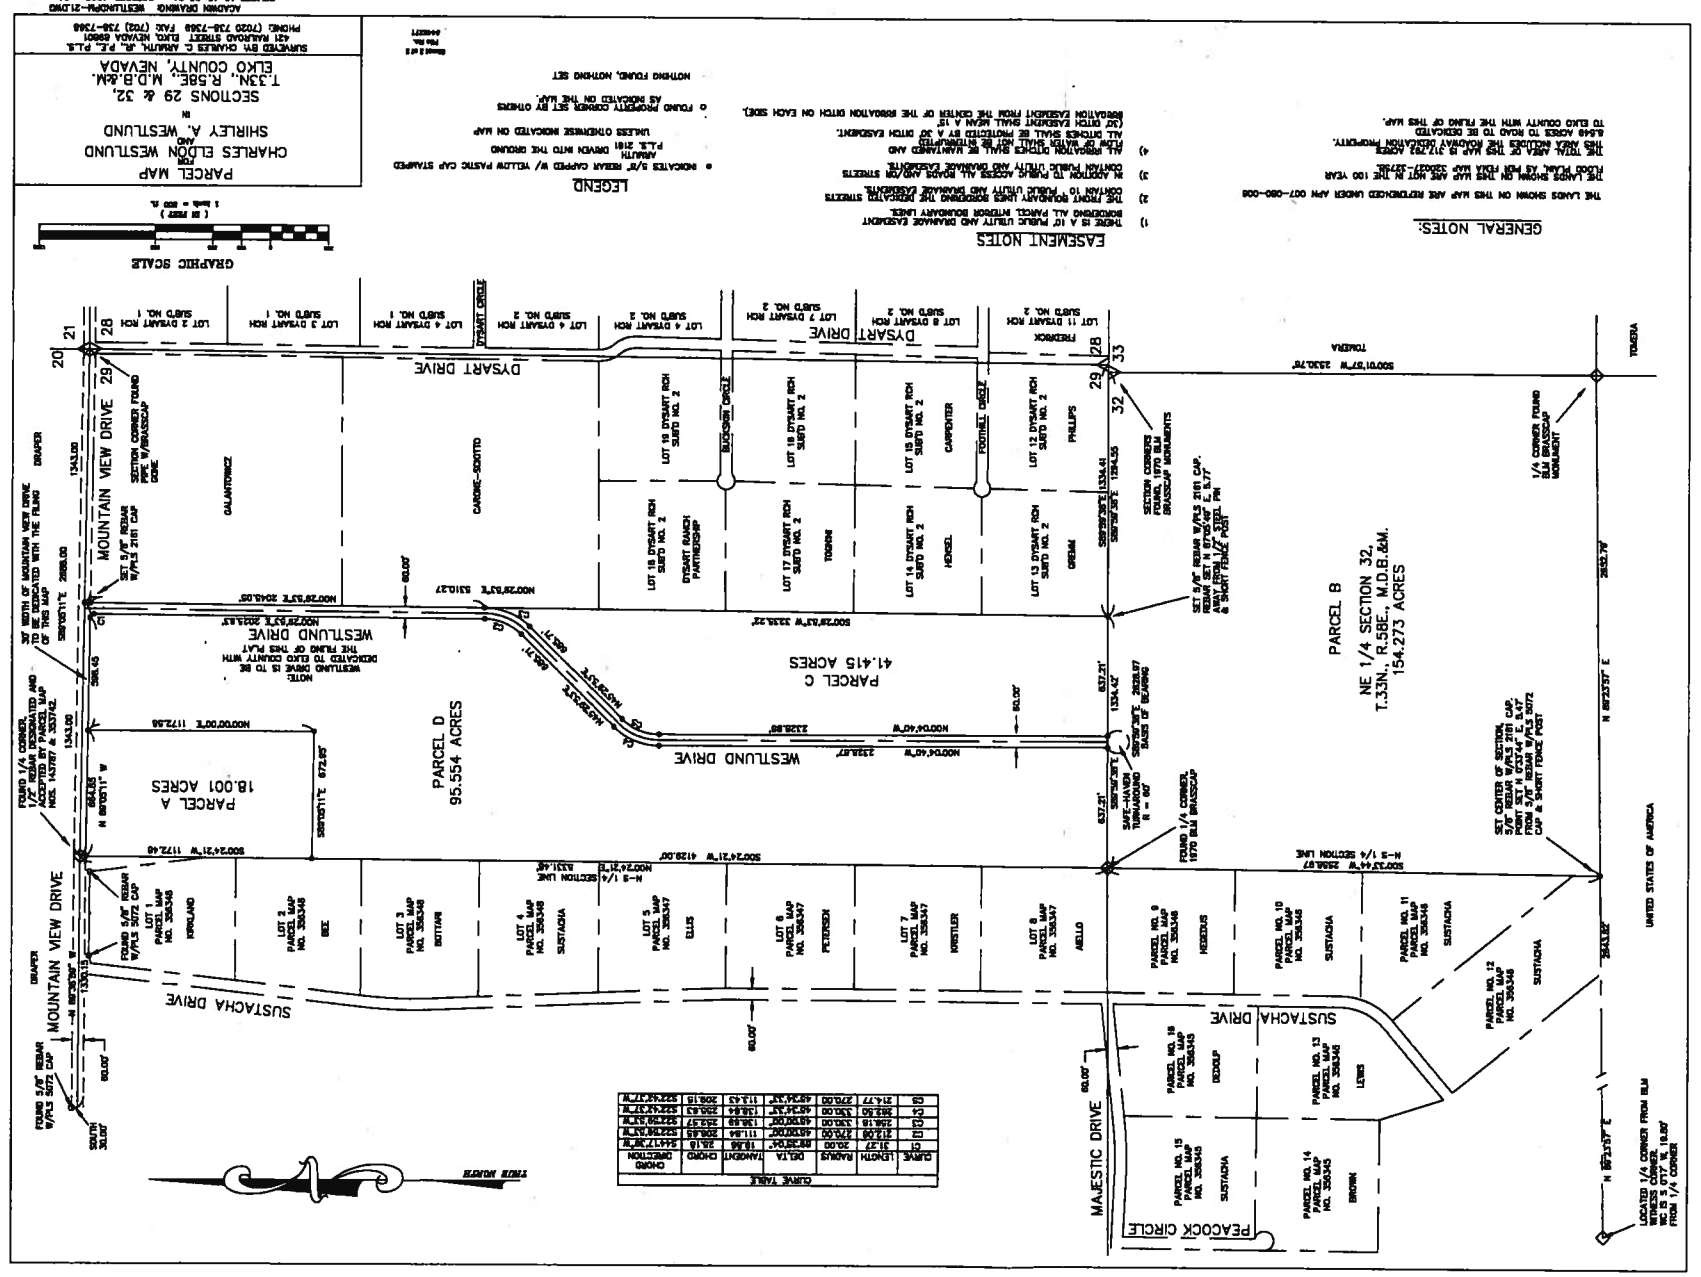

*** THIS IS AN UNOFFICIAL COPY ***