DRAWING NUMBER Sh 1 of 2

DRAWING NUMBER

DRAWING NUMBER

DRAWING NUMBER

PARCEL MAP

FOR

JAMES Q. WINER

IN

SECTION 29, T. 33 N., R. 58 E., M.D.B. & M. LAMOILLE AREA ELKO COUNTY, NEVADA

ENGINEER & SURVEYOR
CHARLES C. ARNUTH, JR., P.E., P.L.S.
STATE OF NEVADA No. 2161
421 RAILROAD STREET
ELKO, NEVADA 89801
PHONE (775) 738-7368
FAX (775) 738-7388

OWNER
JAMES Q. WINER
243 TEAL STREET
ELKO, NEVADA 89801
PHONE (775) 753-8857

LAND SURVEYOR'S CERTIFICATE

I, CHARLES C. ARNUTH, JR., A PROFESSIONAL LAND SURVEYOR LICENSED IN THE STATE OF NEVADA, CERTIFY THAT:

1) THIS PLAT REPRESENTS THE RESULTS OF A SURVEY PERFORMED UNDER MY DIRECT SUPERVISION AND DIRECTION AT THE INSTANCE OF JAMES Q. WINER.

2) THE LANDS PURVEYED LIE WITHIN SECTION 29, T.33N., R.58E., M.D.B.&M., ELKO COUNTY, THE SURVEY WAS COMPLETED BY THE UNDERSIGNED ON SEPTEMBER, 1999.

3) THIS MAP IS NOT IN CONFLICT WITH THE PLAT COMPILED WITH THE APPLICABLE STATE STATUTES AND ANY LOCAL ORDINANCES IN EFFECT ON THE DATE THAT THE REMAINING ELIGIBLE MONUMENTS FOR THE PROPERTY.

4) THE REMAINING MONUMENTS ON THE PLAT ARE OF THE CHARACTER SHOWN, OCCUPY THE POSITIONS INDICATED AND ARE SUFFICIENT TO ENABLE THE SURVEY TO BE RETRACED.

CHARLES C. ARNUTH, JR., P.L.S.
NEVADA REGISTRATION NO. 2161

OWNER'S CERTIFICATE

KNOWN BY ALL MEN BY THESE PRESENTS THAT THE UNDERSIGNED, JAMES Q. WINER, BEING THE OWNER OF THAT PARCEL AS SHOWN ON THIS MAP, HAS CAUSED THE SAME TO BE SURVEYED TO THE PREPARATION AND FILED IN THIS MAP AND DOES HEREBY DEDICATE ALL OF THE STREETS AND EASEMENTS FOR PUBLIC ACCESS AND PUBLIC UTILITY PURPOSES AS DESIGNATED HEREON IN NEVADA.

IN WITNESS WHEREOF, I HAVE HEREUNTO SET MY HAND ON THE DATE SHOWN.

BY: _____ ON THE 22 DAY OF March, 2000
JAMES Q. WINER

STATE OF NEVADA }
COUNTY OF ELKO } ss.

ON THIS 22ND DAY OF March, 2000, PERSONALLY APPEARED BEFORE ME, A NOTARY PUBLIC, JAMES Q. WINER, KNOWN TO ME TO BE THE PERSON THAT EXECUTED THE SAME FREELY AND VOLUNTARILY FOR THE USES AND PURPOSES THEREIN MENTIONED.

NOTARY PUBLIC IN AND FOR ELKO COUNTY, NEVADA

Sec. 29 T.33N. R.58E. Parcel 8

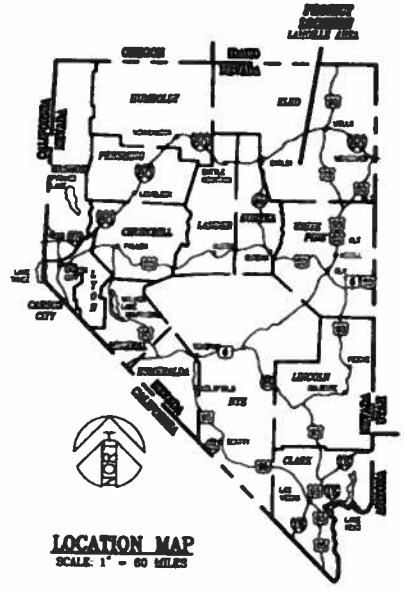

LOCATION MAP
SCALE: 1" = 60 MILES

APPROVAL - PUBLIC UTILITIES

THE PUBLIC UTILITY EASEMENTS, AS DESIGNATED HEREON, ARE APPROVED BY THE RESPECTIVE PUBLIC UTILITIES OWNERS BELOW.

_____ 3-20-00
DATE

_____ 3-20-00
DATE

COUNTY TREASURER'S CERTIFICATE

A/P#: 07-03-03

I, CHERYL E. BURGESS, CERTIFY THAT THE TAXES HAVE BEEN PAID IN FULL FOR THE FISCAL YEAR AND THERE ARE NO LIENS AGAINST ANY OF THE LANDS SHOWN HEREON FOR UNPAID STATE, COUNTY, CITY OR LOCAL TAXES.

_____ 3-20-2000
CHERYL E. BURGESS, ELKO COUNTY TREASURER DATE

COUNTY ASSESSOR'S CERTIFICATE

I, JOE BONACIC, CERTIFY THAT THE ASSESSOR'S PARCEL NUMBER SHOWN ON THIS PLAT IS CORRECT AND THAT THE PROPOSED PARCELS ARE A DIVISION OF SAID ASSESSOR'S PARCEL NO. 07-03-03.

_____ 3/20/2000
JOE BONACIC DATE
ELKO COUNTY ASSESSOR

_____
DEPUTY COUNTY ASSESSOR

APPROVAL ELKO COUNTY

I, SCOTT R. BOOM, COUNTY SURVEYOR FOR THE COUNTY OF ELKO, NEVADA, DO HEREBY CERTIFY THAT I HAVE EXAMINED THIS MAP AND FOUND THAT IT IS PROPERLY CALCULATED AND CONFORMS TO ALL LOCAL ORDINANCES APPLICABLE AT THE TIME OF THE APPROVAL HEREOF. I FURTHER CERTIFY THAT I AM SATISFIED THAT THIS PLAT IS SUBSTANTIALLY ACCURATE AS SHOWN. I ALSO ACCEPT ALL EASEMENTS SHOWN HEREON FOR UTILITY AND DRAINAGE PURPOSES ONLY AS DESIGNATED FOR PUBLIC USE.

_____ 03/21/00
SCOTT R. BOOM DATE

COUNTY RECORDER'S CERTIFICATE

FILE NO. 456502 FILED AT THE REQUEST OF Matthew A Winer ON THE 22nd DAY OF March, 2000 AT 09:49 MINUTES PAST ___ O'CLOCK A.M.

_____
ELKO COUNTY RECORDER
Amy D. Reynolds
Elko County Recorder

SEPTEMBER, 1999

2216 SHEET 1 OF 2

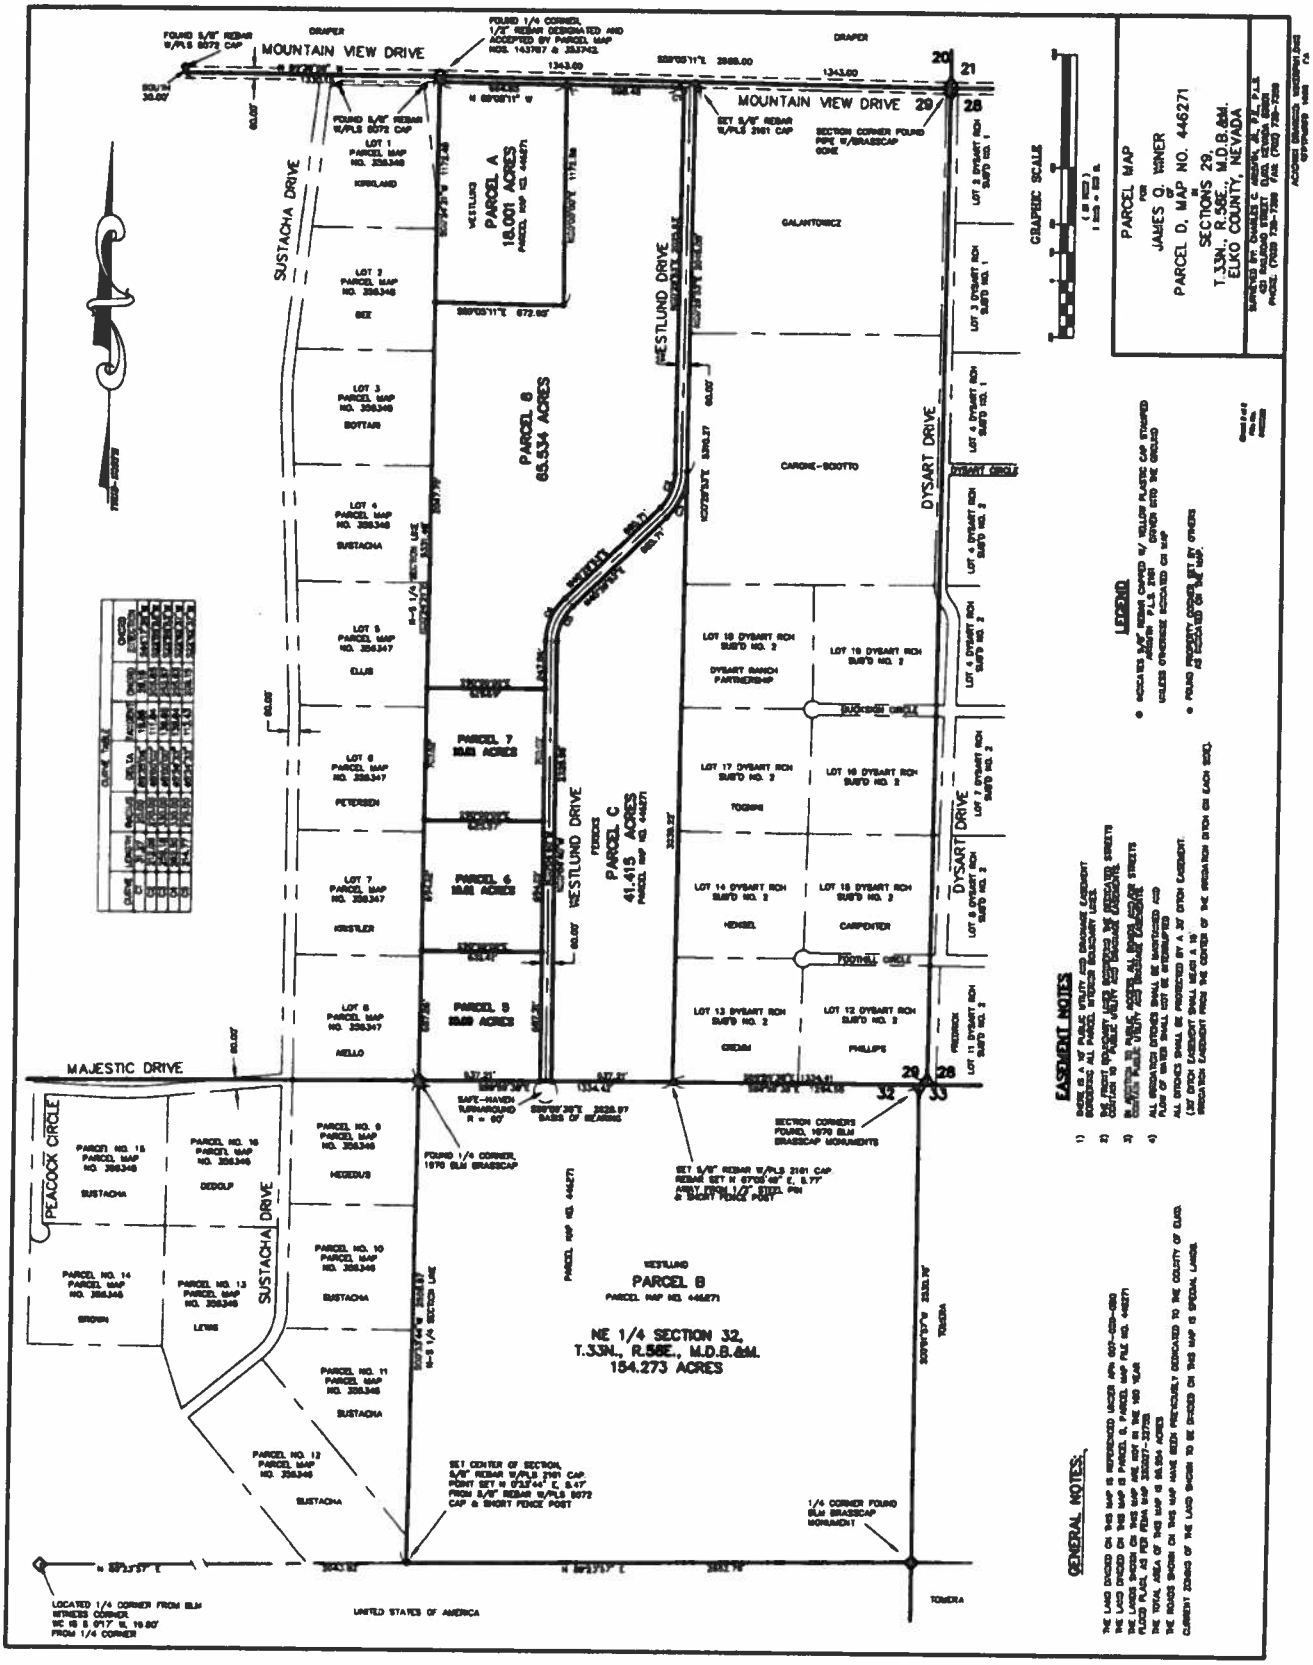

DRAWING NUMBER

DRAWING NUMBER

DRAWING NUMBER

DRAWING NUMBER

Sh 2 of 2