*** THIS IS AN UNOFFICIAL COPY ***

DRAWING NUMBER Sh 1 of 2

PARCEL MAP

FOR

JOHN A. FERICKS

IN

SECTION 29,
T. 33 N., R. 58 E., M.D.B. & M.
LAMOILLE AREA
ELKO COUNTY, NEVADA

ENGINEER & SURVEYOR
CHARLES C. ARMUTH, JR., P.E., P.L.S.
STATE OF NEVADA No. 2161
421 RAILROAD STREET
ELKO, NEVADA 89801
PHONE (775) 738-7368
FAX (775) 738-7368

OWNER
JOHN A. FERICKS
P.O. BOX 551
ELKO, NEVADA 89803
PHONE (775) 738-5103

LAND SURVEYOR'S CERTIFICATE

I, CHARLES C. ARMUTH, JR. A PROFESSIONAL LAND SURVEYOR LICENSED IN THE STATE OF NEVADA, CERTIFY THAT:

1) THIS PLAT REPRESENTS THE RESULTS OF A SURVEY PERFORMED UNDER MY DIRECT SUPERVISION AND DIRECTION AT THE INSTANCE OF JOHN A. FERICKS.

2) THE LANDS SURVEYED LIE WITHIN SECTION 29, T.33N., R.58E., M.D.B.&M. ELKO COUNTY, THE SURVEY WAS COMPLETED ON THE 9th DAY OF MAY, 1999.

3) THIS MAP IS NOT IN CONFLICT WITH THE PLAT COMPLIES WITH THE APPLICABLE STATE STATUTES AND ANY LOCAL ORDINANCES IN EFFECT ON THE DATE THAT THE GOVERNING BODY GAVE ITS FINAL APPROVAL.

4) THE MONUMENTS REPORTED ON THE PLAT ARE OF THE CHARACTER SHOWN, OCCUPY THE POSITIONS INDICATED AND ARE OF SUFFICIENT QUANTITY AND DURABILITY.

CHARLES C. ARMUTH, JR., P.E., P.L.S.
NEVADA REGISTRATION NUMBER 2161

OWNER'S CERTIFICATE

KNOWN OF ALL MEN BY THESE PRESENT THAT THE UNDERSIGNED, JOHN A. FERICKS, BEING THE OWNER OF THAT PARCEL AS SHOWN ON THIS MAP, DOES HEREBY CONSENT TO THE PREPARATION AND FILING OF THIS MAP AND OFFER FOR DEDICATION ALL OF THE STREETS AND EASEMENTS FOR PUBLIC ACCESS AND PUBLIC UTILITY PURPOSES AS DESIGNATED HEREON. IN WITNESS, I THE OWNER, SET MY HAND ON THE DATE SHOWN.

BY John A. Fericks ON THE 21st DAY OF March, 2000
JOHN A. FERICKS

SUZANNE HASKINS
Notary Public - State of Nevada
Elko County - Nevada
Appt. Exp. Oct 1, 2002

STATE OF NEVADA
COUNTY OF ELKO } s.s.
ON THIS 21st DAY OF March, 2000, PERSONALLY APPEARED BEFORE ME, A NOTARY PUBLIC, JOHN A. FERICKS, KNOWN TO ME TO BE THE PERSON THAT EXECUTED THE SAME FREELY AND VOLUNTARILY FOR THE USES AND PURPOSES THEREIN MENTIONED.

Suzanne Haskins
NOTARY PUBLIC IN AND FOR ELKO COUNTY, NEVADA

SEE AMND DECL OF RESERVATIONS
BK 3 PG 1 [illegible]

See #516920 (3414)
Rec: 23,04

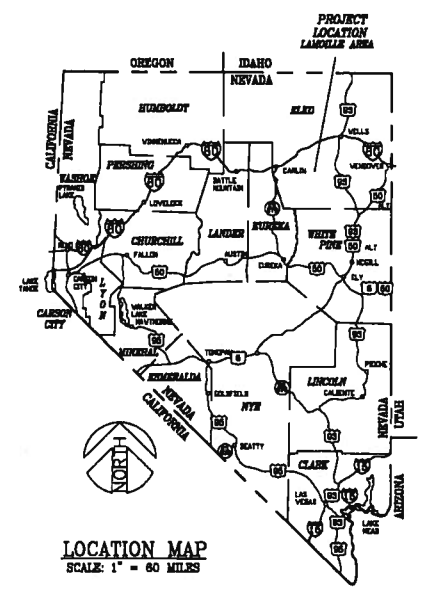

LOCATION MAP
SCALE: 1" = 60 MILES

APPROVAL – PUBLIC UTILITIES

THE PUBLIC UTILITY EASEMENTS AS DEDICATED HEREON, ARE APPROVED BY THE RESPECTIVE PUBLIC UTILITIES EXISTING BELOW.

Mark A. [illegible] 3-20-00
SIERRA PACIFIC POWER COMPANY DATE

Kevin M. Farrell 3-20-00
CITIZENS COMMUNICATIONS DATE

COUNTY TREASURER'S CERTIFICATE

A.P.N. 027-000-03P

I, CESAR E. SALDIVAR, CERTIFY THAT THE TAXES HAVE BEEN PAID IN FULL FOR THE FISCAL YEAR AND THAT THERE ARE NO LIENS AGAINST ANY OF THE LANDS SHOWN HEREON FOR UNPAID STATE, COUNTY, CITY OR LOCAL TAXES.

Cesar E. Saldivar for Patricia Mills 3-20-2000
CESAR E. SALDIVAR, ELKO COUNTY TREASURER DATE

COUNTY ASSESSOR'S CERTIFICATE

I, JOE AGUIRRE, CERTIFY THAT THE ASSESSOR'S PARCEL NUMBER SHOWN ON THIS PLAT IS CORRECT AND THAT THE PROPOSED PARCELS ARE A DIVISION OF SAID ASSESSOR'S PARCEL No. 027-000-03P

Joe Aguirre by 3/20/2000
JOE AGUIRRE DATE
ELKO COUNTY ASSESSOR

Kristin Cox
DEPUTY COUNTY ASSESSOR

APPROVAL ELKO COUNTY

I, SCOTT R. BROWN, COUNTY SURVEYOR FOR THE COUNTY OF ELKO, NEVADA, DO HEREBY CERTIFY THAT I HAVE EXAMINED THIS MAP AND FIND THAT ALL PROVISIONS OF NRS 278.461 - 278.469 INCLUSIVE AND ALL LOCAL ORDINANCES APPLICABLE AT THE TIME OF THE APPROVAL HAVE BEEN COMPLIED WITH, AND THAT I AM SATISFIED THAT THIS MAP IS TECHNICALLY CORRECT. I, THEREFORE, HEREBY APPROVE THIS MAP FOR SUBDIVISION PURPOSES AND ACCEPT ALL EASEMENTS THEREIN DEFINED FOR UTILITY AND DRAINAGE PURPOSES ONLY AS DEDICATED FOR PUBLIC USE.

Scott R. Brown 03/22/00
SCOTT R. BROWN DATE

INDEXED

COUNTY RECORDER'S CERTIFICATE

FILE NO. 486503 FILED AT THE REQUEST OF
Matthews & Wines ON THE 22nd DAY
OF March, 2000
AT Fifty MINUTES PAST 9 O'CLOCK A.M.

Jerry D. Reynolds
ELKO COUNTY RECORDER
Jerry D. Reynolds
Elko County Recorder

AUTOCAD DWG. FILE NAME: B:\ROCKWELL\FERICKSPRLV.DWG
SEPTEMBER, 1999

SHEET 1 OF 2
2217

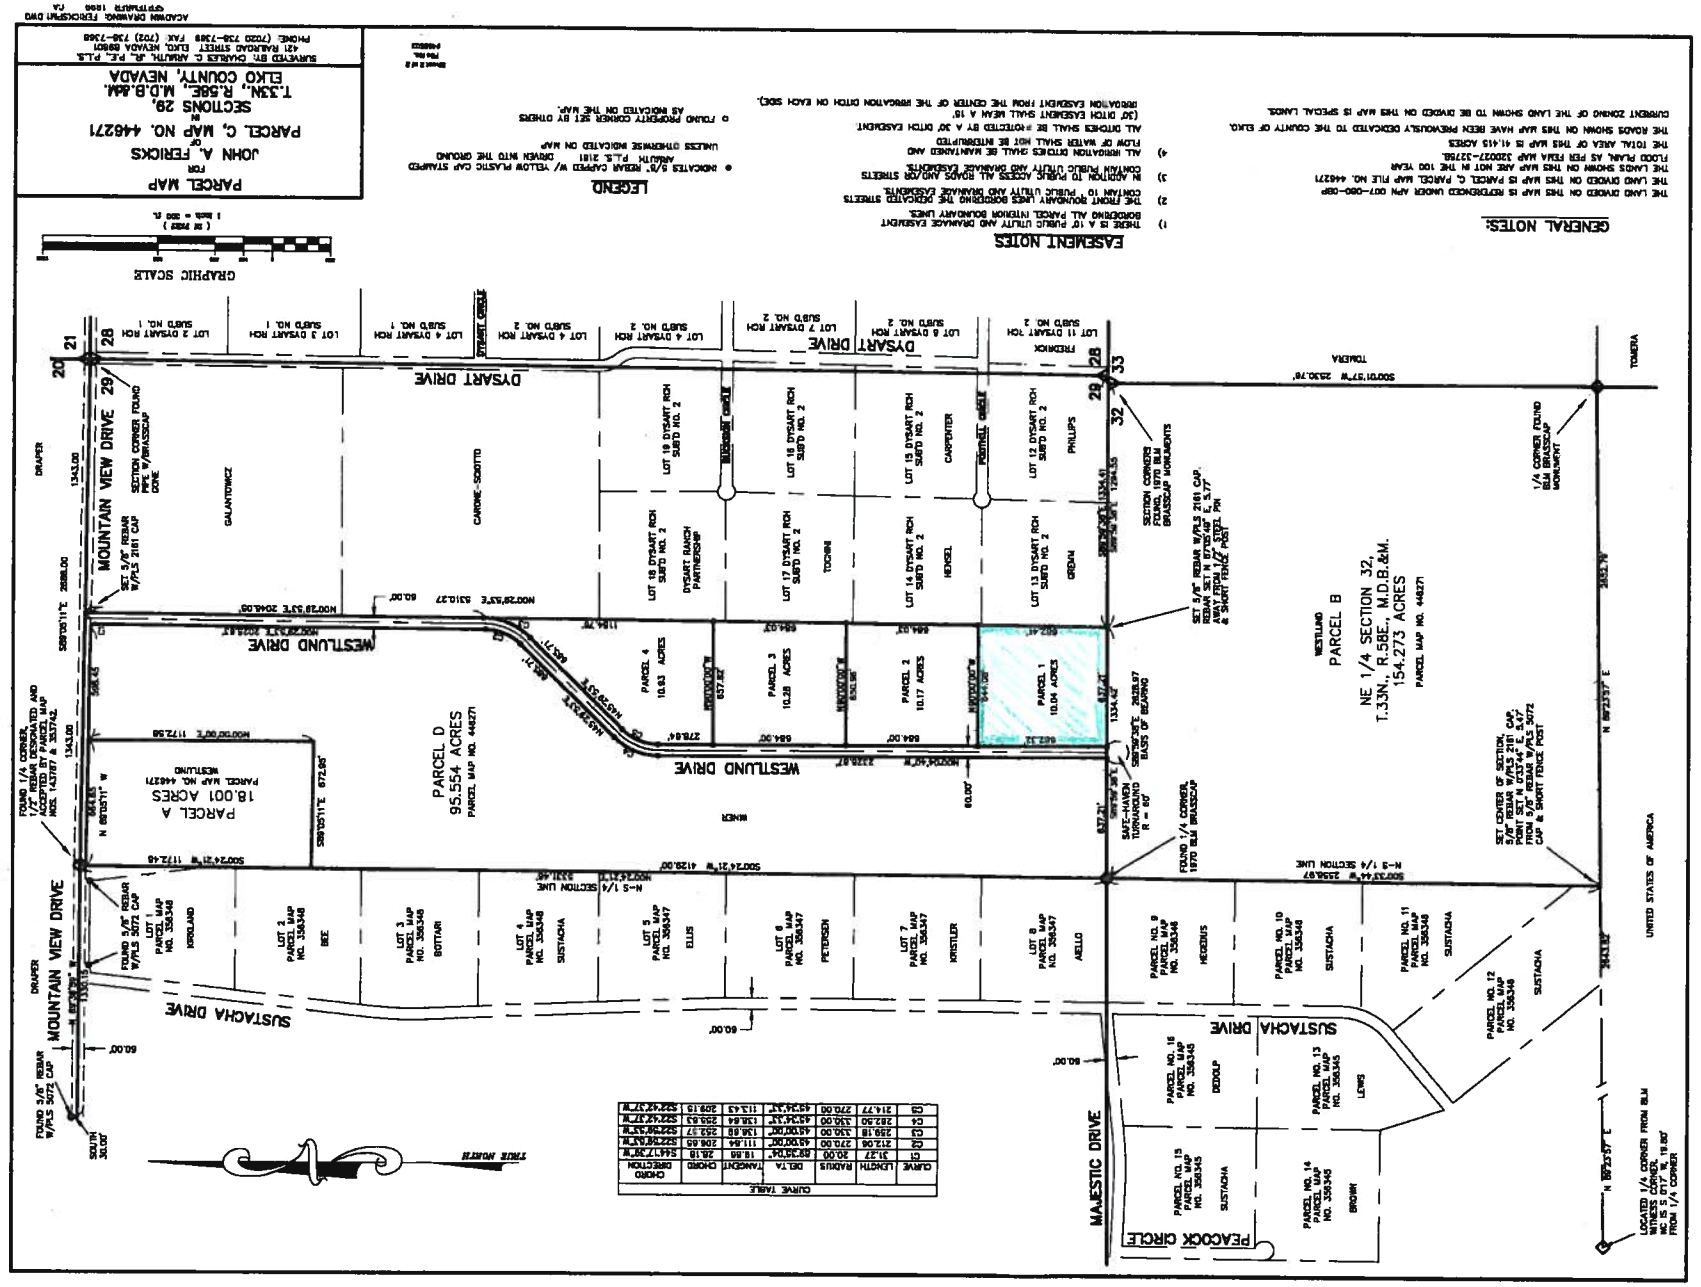

DRAWING NUMBER

DRAWING NUMBER

DRAWING NUMBER

DRAWING NUMBER

Sh 2 of 2

001-080-100

*** THIS IS AN UNOFFICIAL COPY ***