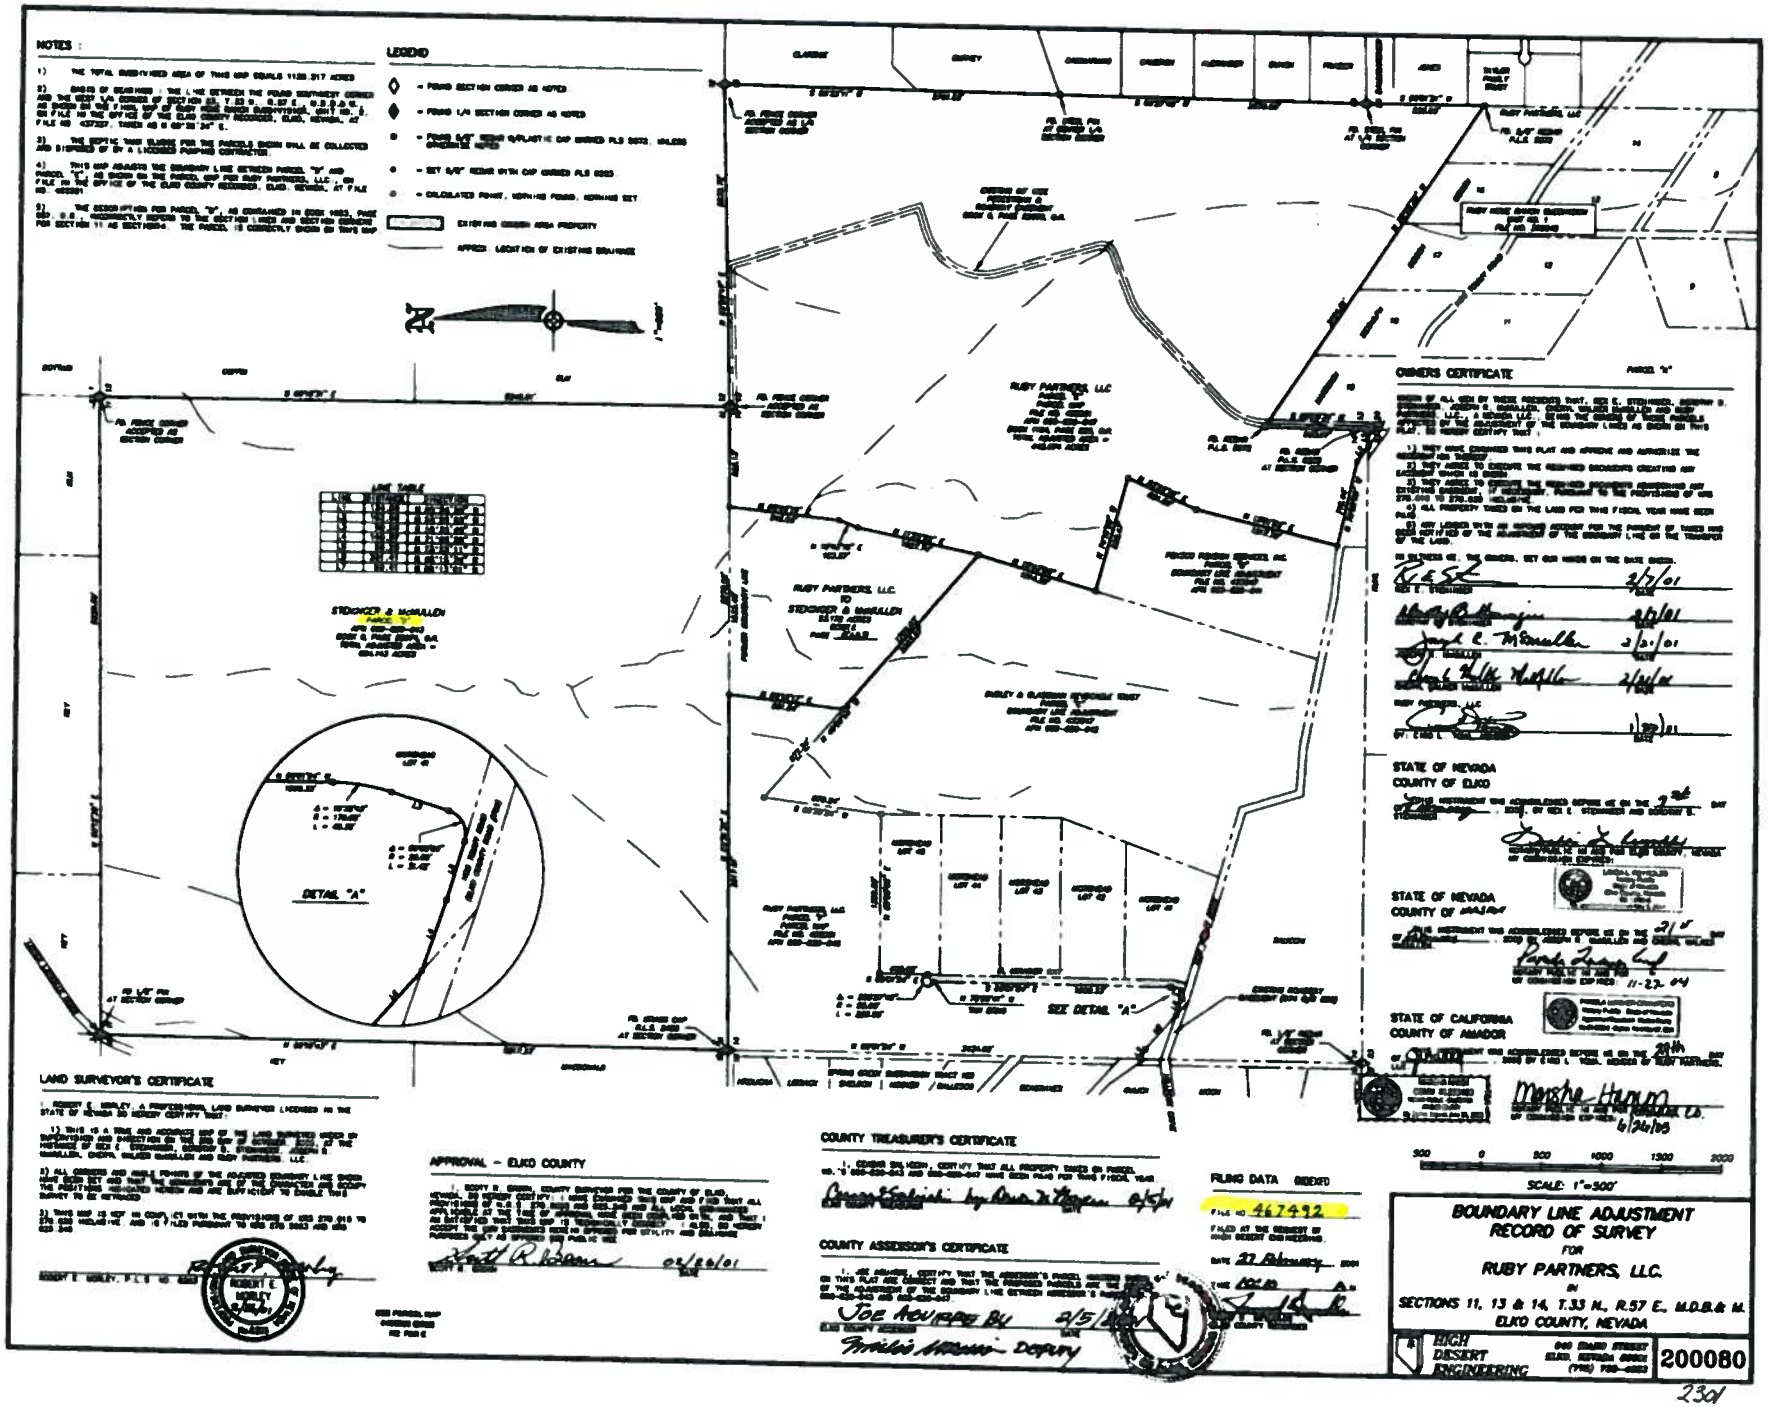
NOTES :
LEGEND
LINE TABLE
STEIGNGER & McMULLEN
RUBY PARTNERS, LLC
DETAIL "A"
SEE DETAIL "A"
OWNERS CERTIFICATE
STATE OF NEVADA
COUNTY OF ELKO
STATE OF NEVADA
COUNTY OF MASON
STATE OF CALIFORNIA
COUNTY OF AMADOR
LAND SURVEYOR'S CERTIFICATE
APPROVAL - ELKO COUNTY
COUNTY TREASURER'S CERTIFICATE
COUNTY ASSESSOR'S CERTIFICATE
FILING DATA
FILE NO 467492
SCALE: 1"=500'
BOUNDARY LINE ADJUSTMENT
RECORD OF SURVEY
FOR
RUBY PARTNERS, LLC.
IN
SECTIONS 11, 13 & 14, T.33 N., R.57 E., M.D.B.& M.
ELKO COUNTY, NEVADA
HIGH DESERT ENGINEERING
200080

2301