DRAWING NUMBER 2838

DRAWING NUMBER

DRAWING NUMBER

DRAWING NUMBER

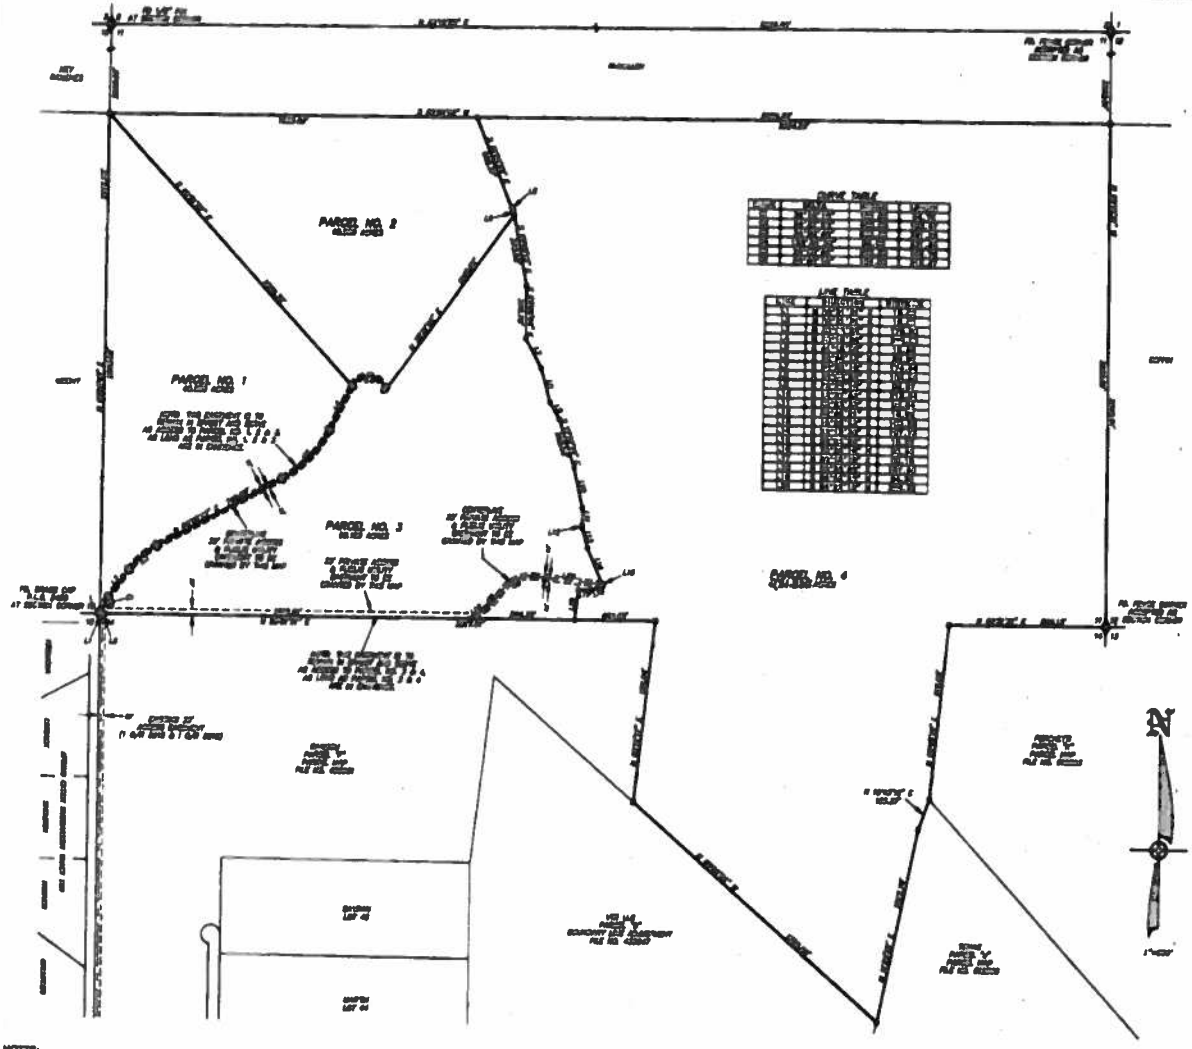

OWNERS CERTIFICATE

STATE OF NEVADA
COUNTY OF ELKO

SURVEYOR'S CERTIFICATE

APPROVAL – ELKO COUNTY

COUNTY TREASURER'S CERTIFICATE

COUNTY ASSESSOR'S CERTIFICATE

NOTES:

LEGEND

APPROVAL – PUBLIC UTILITIES

FILING DATA

SCALE: 1"=300'

PARCEL MAP
FOR
REX E. STEININGER &
DOROTHY B. STEININGER
IN
SECTIONS 11 & 14, T.33 N., R.57 E., M.D.B.& M.
ELKO COUNTY, NEVADA

HIGH DESERT ENGINEERING, LLC

208079

2838