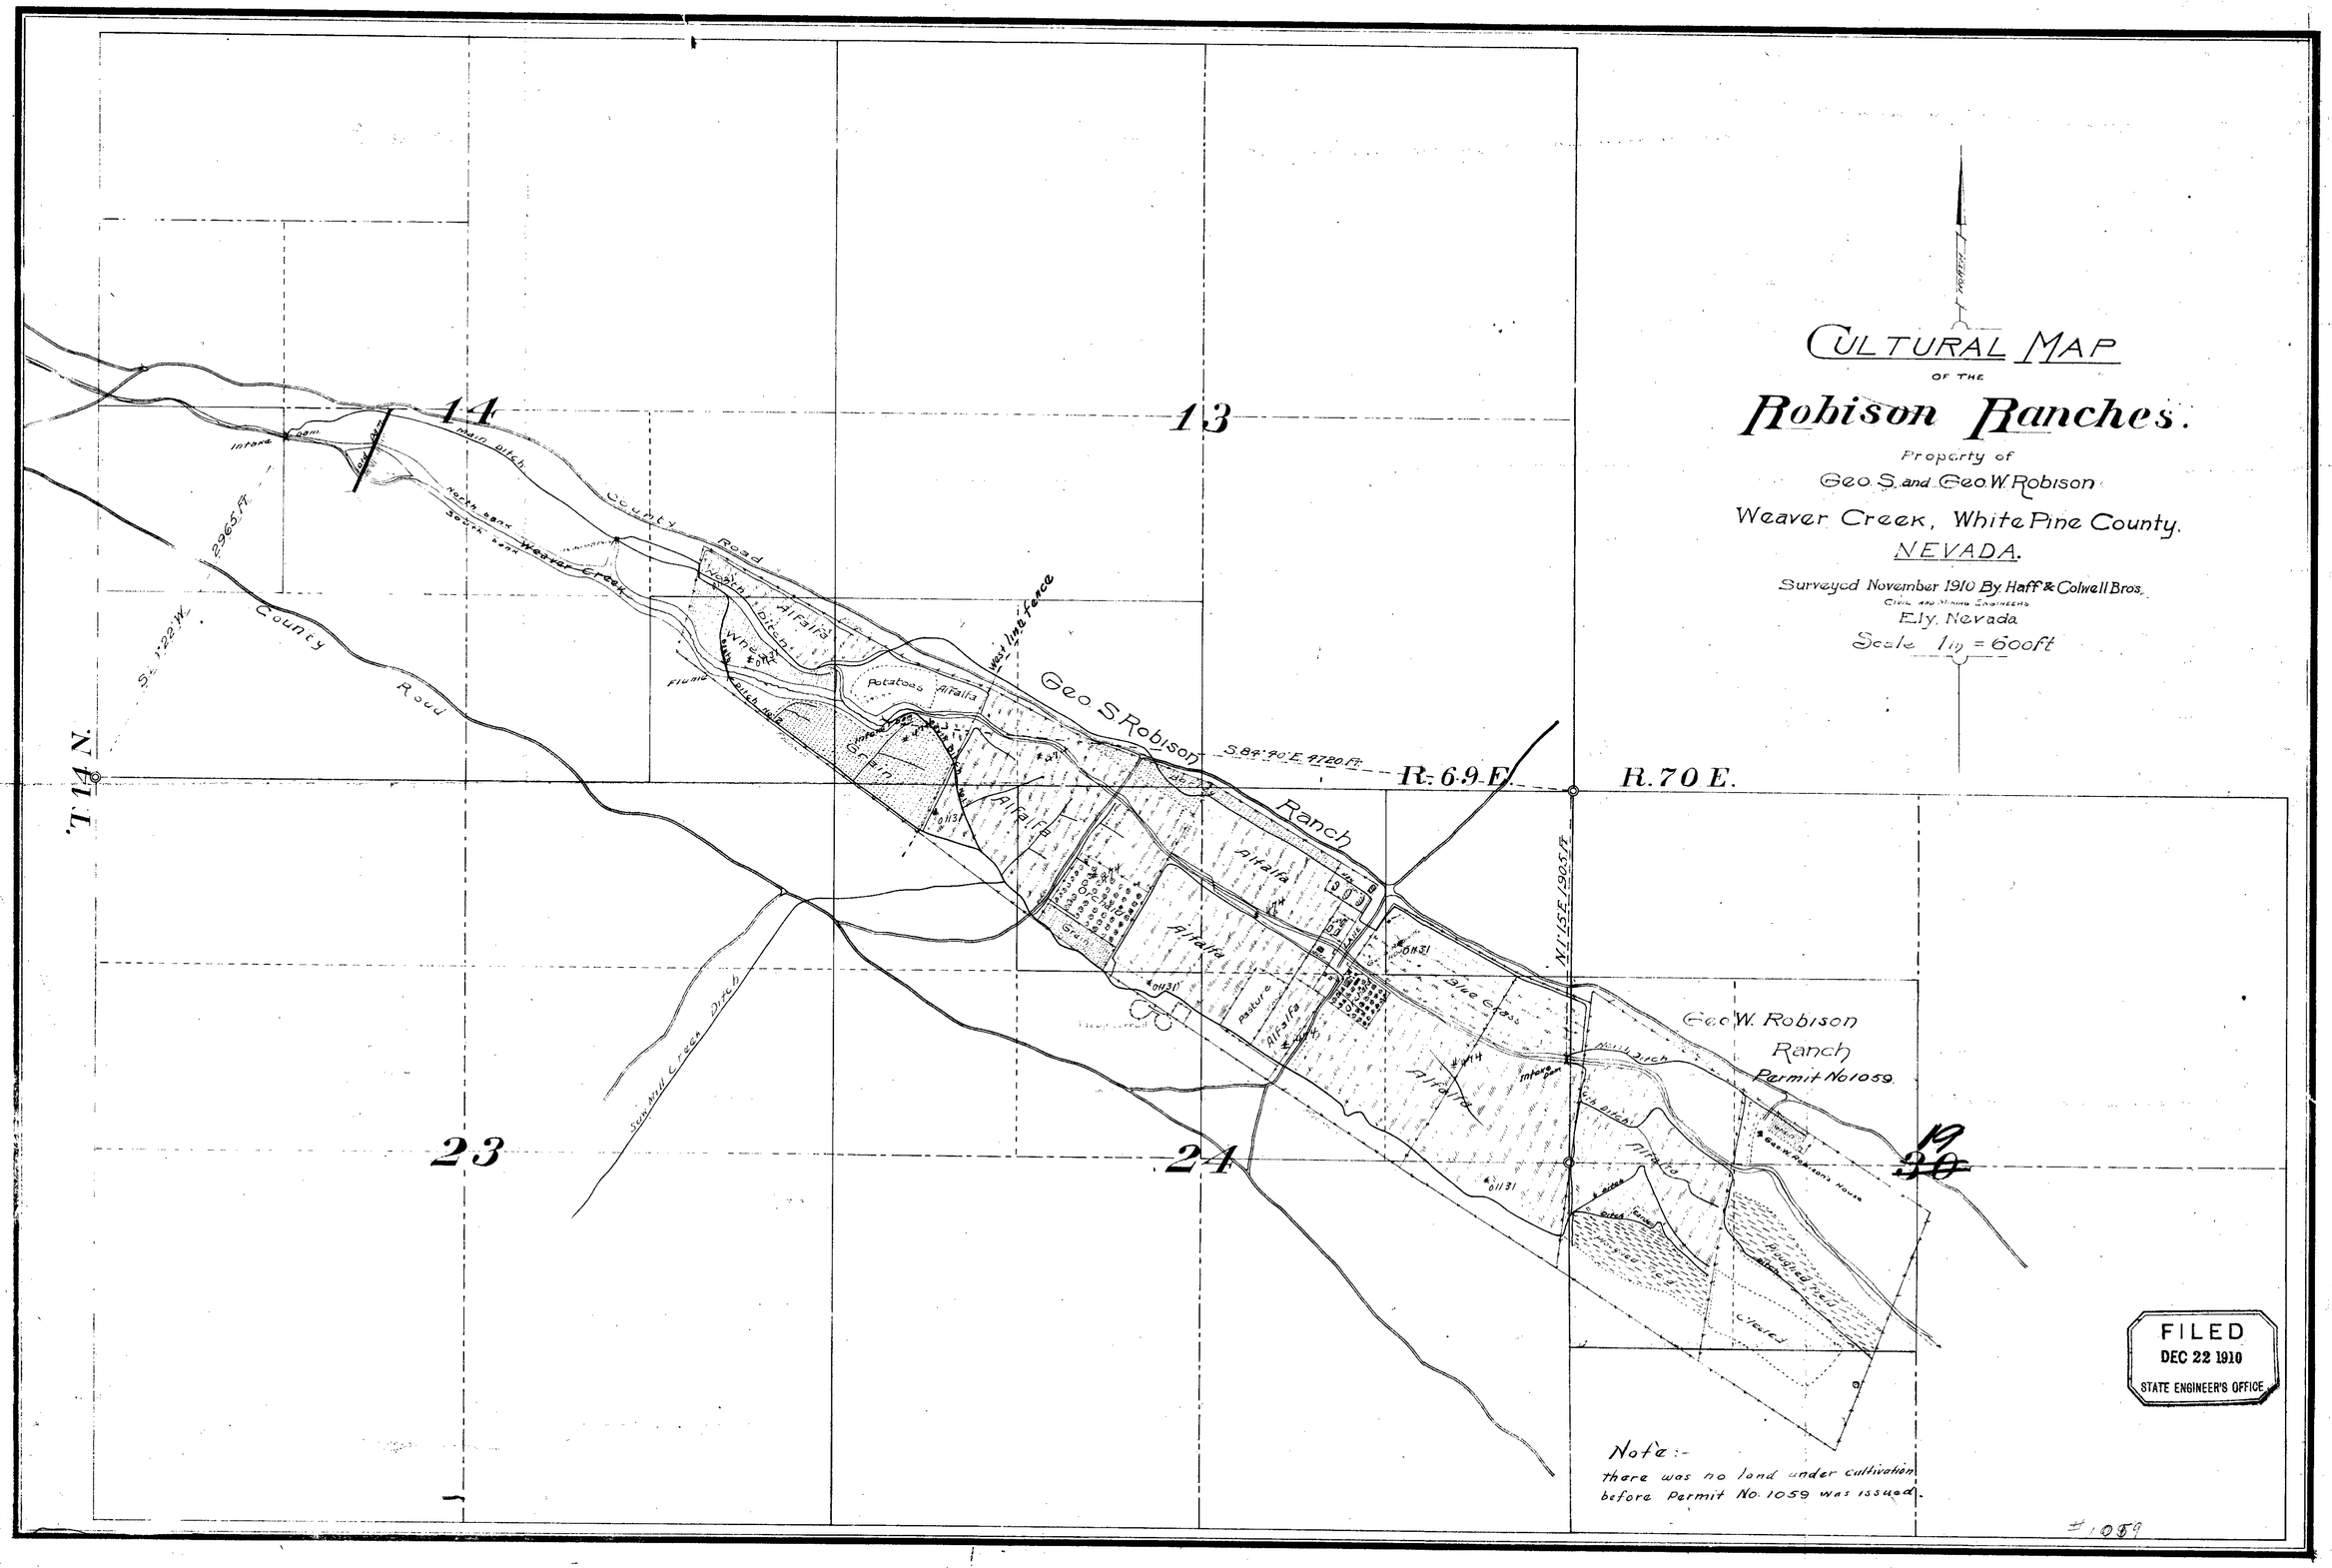
CULTURAL MAP
OF THE
Robison Ranches.
Property of
Geo. S. and Geo. W. Robison
Weaver Creek, White Pine County.
NEVADA.
Surveyed November 1910 By Haff & Colwell Bros.
Civil and Mining Engineers
Ely, Nevada
Scale 1in = 600ft
14
13
23
24
19
T. 14 N.
R. 69 E.
R. 70 E.
County Road
Main Ditch
North bank
South bank
Weaver Creek
Intake Dam
Wheat
Alfalfa
Potatoes
Grain
West line fence
Geo. S. Robison Ranch
S. 84° 40' E. 4720 Ft.
N. 1° 15' E. 1905 Ft.
Blue Grass
Pasture
Geo. W. Robison Ranch
Permit No 1059
Geo. W. Robison's House
Sun Mill Creek Ditch
Note:-
there was no land under cultivation before Permit No. 1059 was issued.
FILED
DEC 22 1910
STATE ENGINEER'S OFFICE
#1059

01131 — 1059