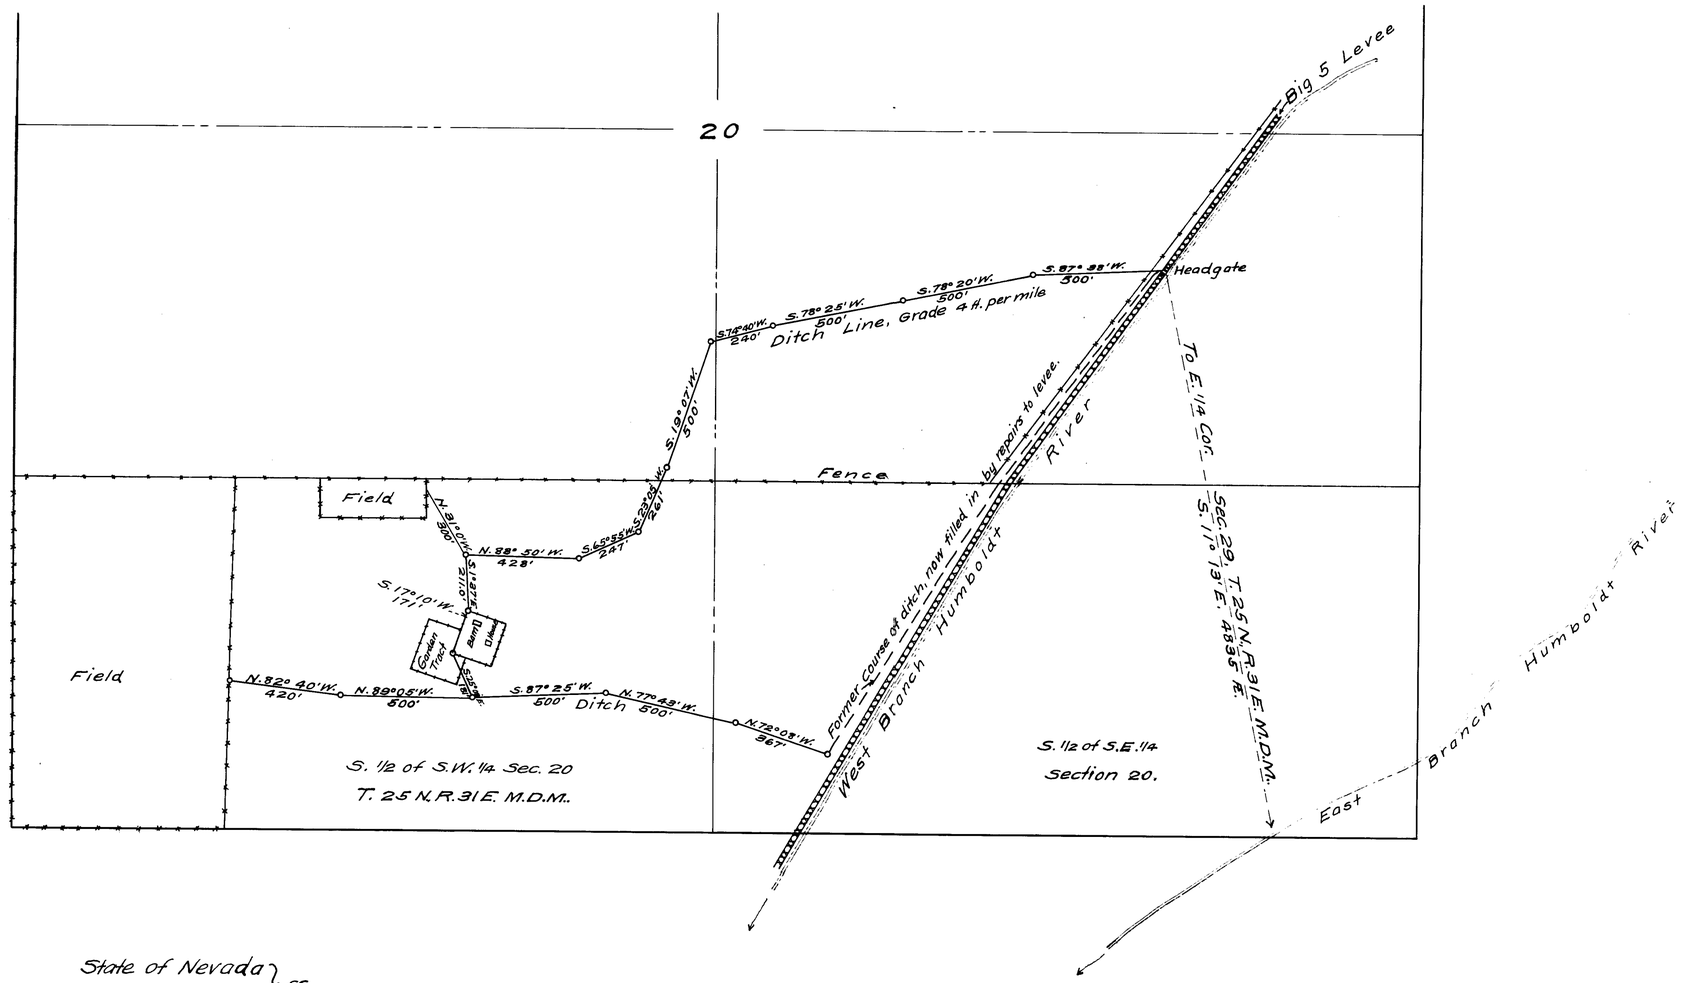

State of Nevada }
County of Humboldt } ss

John A. Runner, being first duly sworn, deposes and says that this map is a true and accurate plat of the location of ditch line, and garden tract irrigated by Girard Scharfels under his Application No. 1240, assigned to Emil Stank. That the survey and map were made at the instance of Emil Stank, owner of said land, and as taken from the field notes of a survey made by me, completed on the 24th day of February, 1917, and that it truly represents this land of the said Emil Stank.

John A. Runner Surveyor

Subscribed and sworn to before me, this 3rd day of March, 1917.

T. A. Turner

Notary Public in and for Humboldt County, Nevada.

PLAT
To accompany proof of
BENEFICIAL USE
APPLICATION No. 1240
of
Girard Scharfels
Assigned to
Emil Stank
Lovelock,
Humboldt County,
Nevada.
Scale 300' = 1"

under #5205

356 Bk.3 1-5-18.
for .01 c.f.s

FILED
MAR 13 1917
STATE ENGINEER'S OFFICE

Amended
356 Bk.3 7-10-22.
for 0.01 c.f.s.

1240