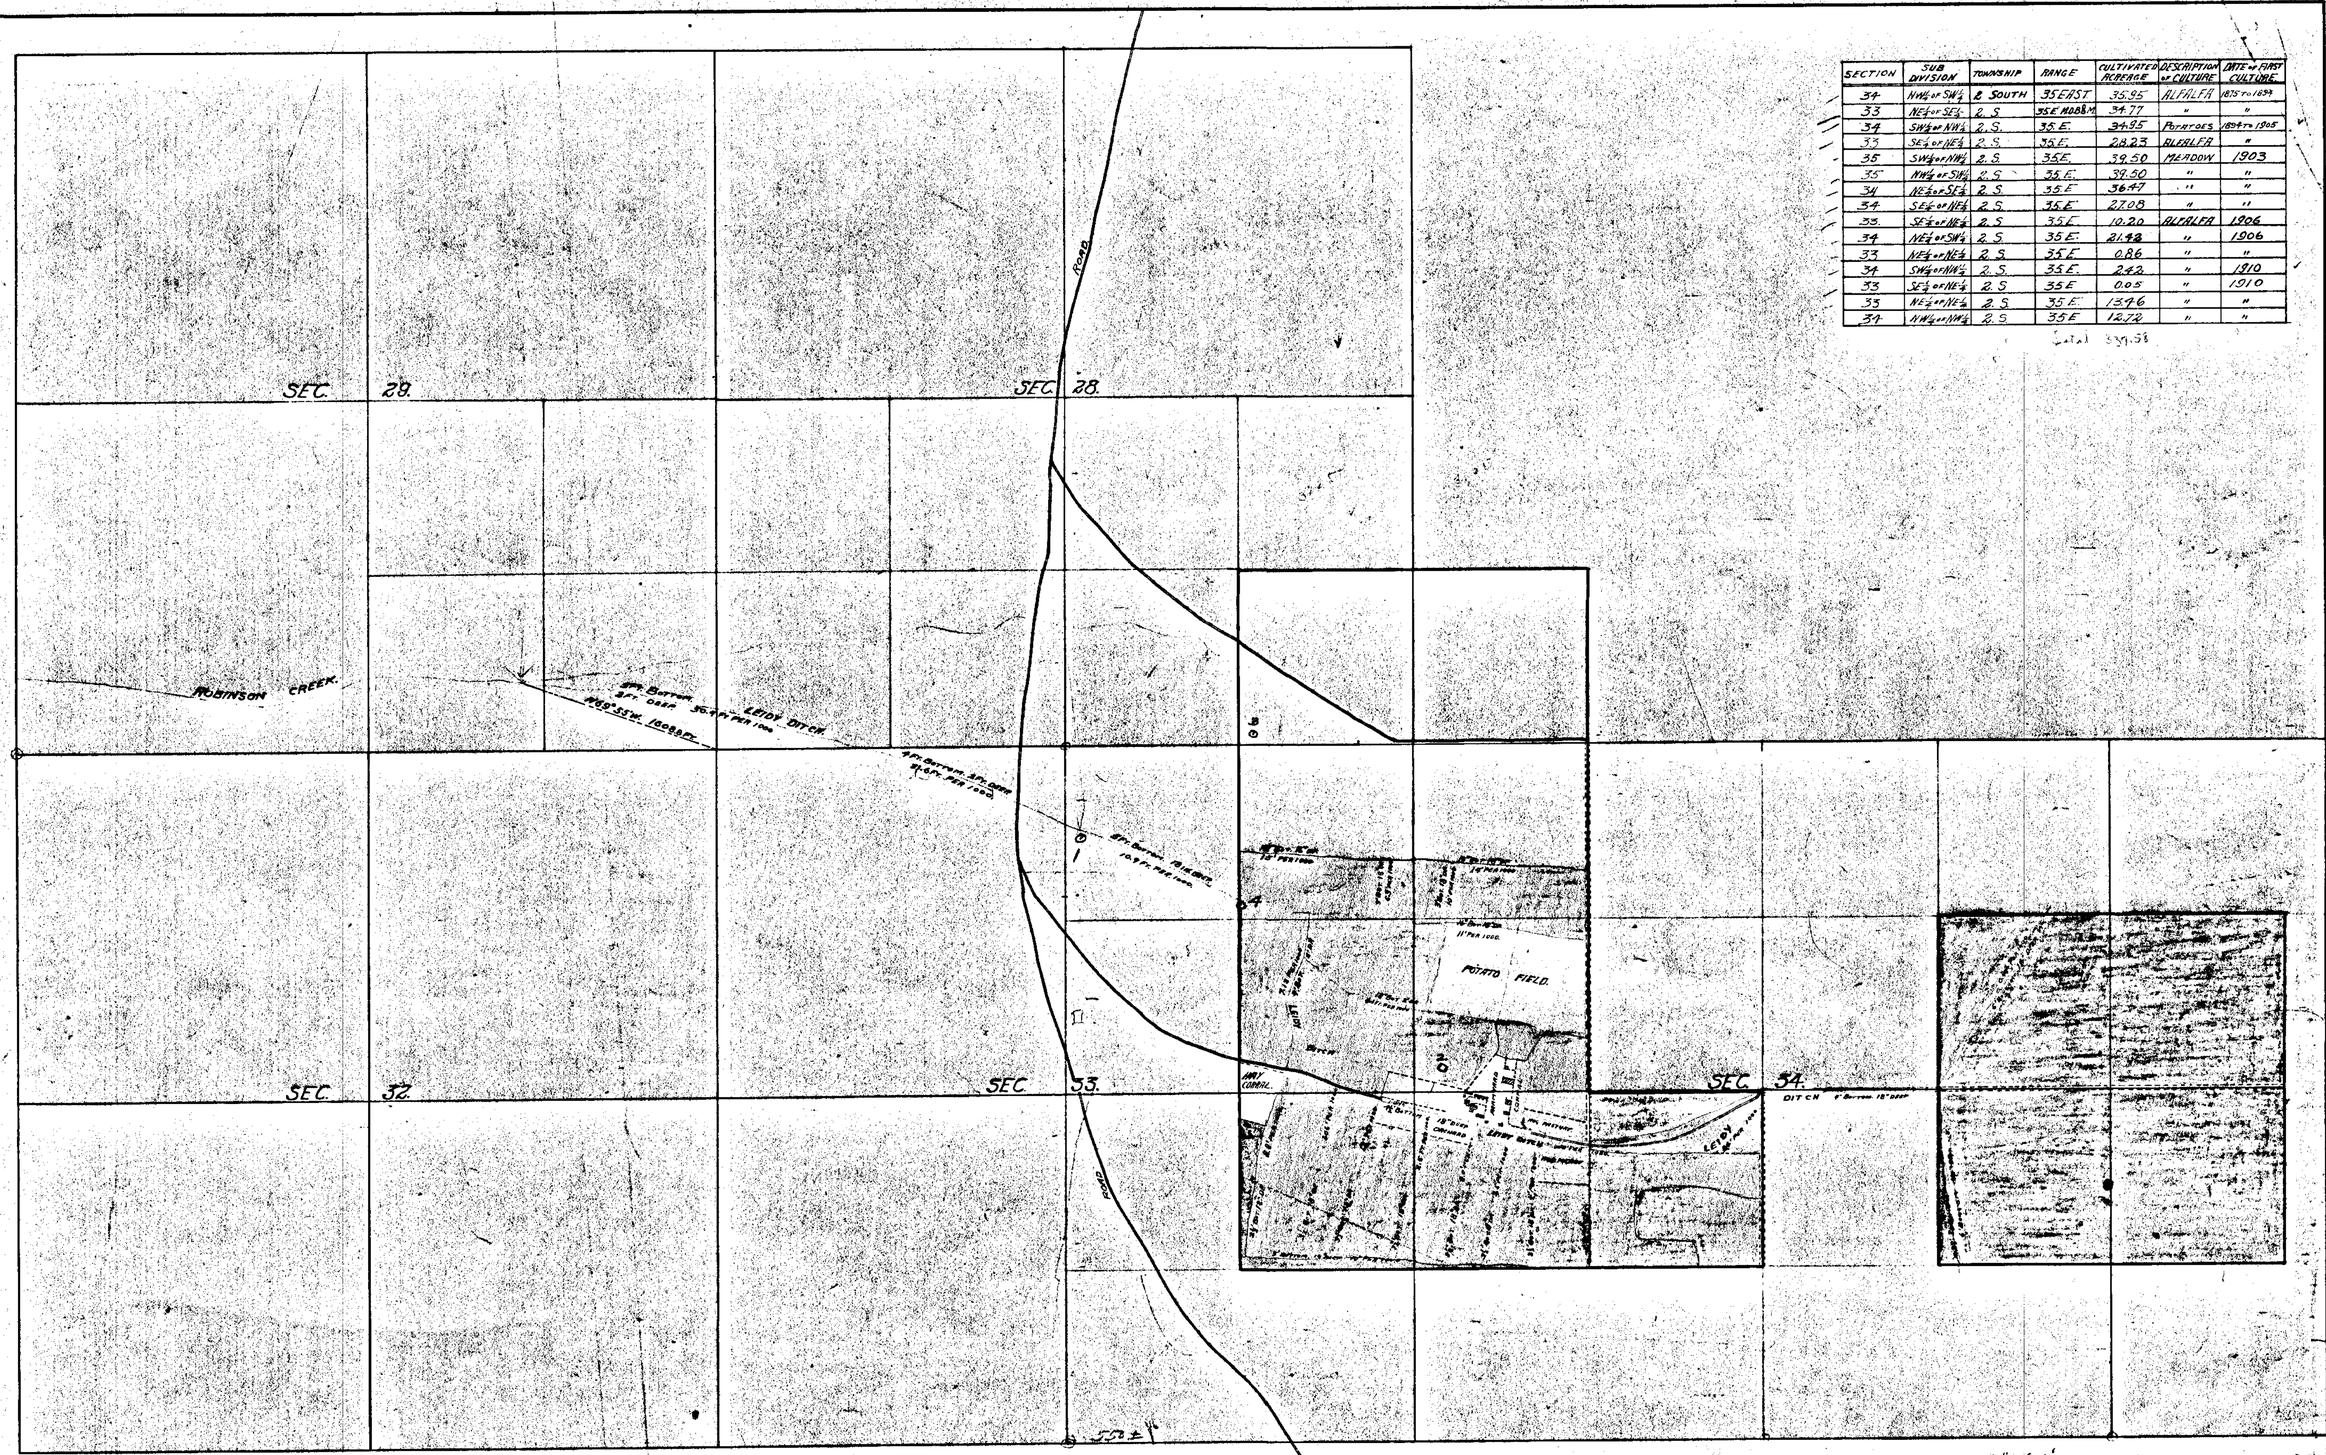

SECTION	SUB DIVISION	TOWNSHIP	RANGE	CULTIVATED ACREAGE	DESCRIPTION OF CULTURE	DATE OF FIRST CULTURE
34	NW¼ OF SW¼	2 SOUTH	35 EAST	35.95	ALFALFA	1875 TO 1894
33	NE¼ OF SE¼	2. S.	35 E. MOB&M.	34.77	"	"
34	SW¼ OF NW¼	2. S.	35 E.	34.95	POTATOES	1894 TO 1905
33	SE¼ OF NE¼	2. S.	35 E.	28.23	ALFALFA	"
35	SW¼ OF NW¼	2. S.	35 E.	39.50	MEADOW	1903
35	NW¼ OF SW¼	2. S.	35 E.	39.50	"	"
34	NE¼ OF SE¼	2. S.	35 E.	36.47	"	"
34	SE¼ OF NE¼	2. S.	35 E.	27.08	"	"
33	SE¼ OF NE¼	2. S.	35 E.	10.20	ALFALFA	1906
34	NE¼ OF SW¼	2. S.	35 E.	21.42	"	1906
33	NE¼ OF NE¼	2. S.	35 E.	0.86	"	"
34	SW¼ OF NW¼	2. S.	35 E.	2.42	"	1910
33	SE¼ OF NE¼	2. S.	35 E.	0.05	"	1910
33	NE¼ OF NE¼	2. S.	35 E.	13.46	"	"
34	NW¼ OF NW¼	2. S.	35 E.	12.72	"	"

Total 339.58

STATE OF NEVADA } ss.
County of Esmeralda }

Corrin Barnes, being first duly sworn, deposes and says that the above map is a true and accurate plat of the lands irrigated by Leidy Ditch, as taken from the field notes of a survey made by me, completed on the twenty-seventh day of February, 1914.

That the map and survey were made at the instance of Molini Brothers, owner of said lands, and that it truly represents the irrigated lands of said Leidy Ditch.

Corrin Barnes E.M.
Surveyor.

Subscribed and sworn to before me, this [illegible] day of April 1914.

[illegible]
Notary Public, in and for Esmeralda County Nevada

Scale 1" = 600'

CULTURAL MAP OF THE MOLINI RANCH

OWNED BY

E. MOLINI JR. AND J.A. MOLINI

USING THE WATER FROM

ROBINSON CREEK

AND IRRIGATED BY

LEIDY DITCH

(S)

70475

Certificate No. 333 Issued July 29 1946

01312

PLATE I.

01312