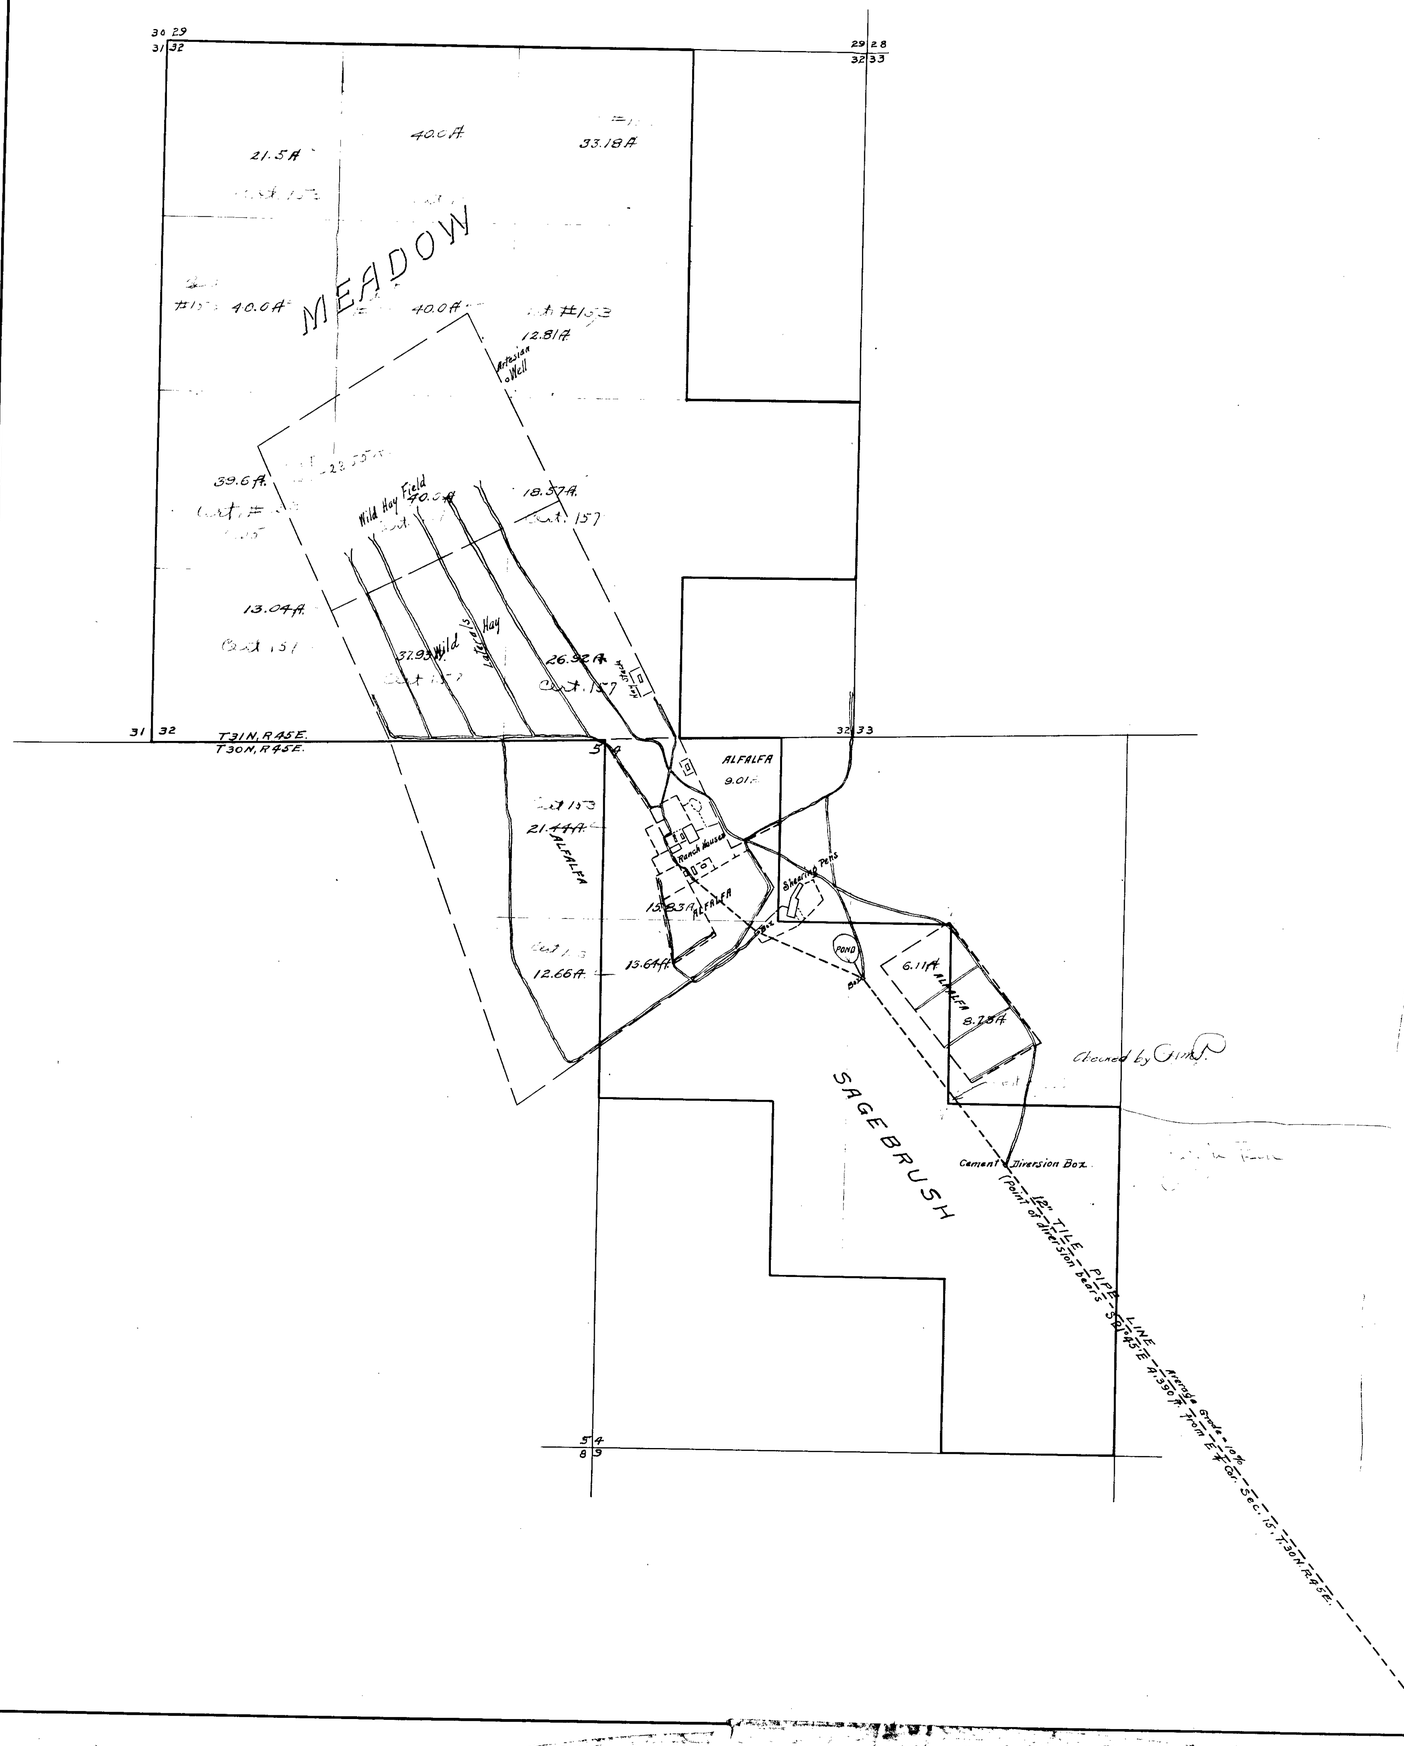

Section	Subdivision	Township	Range	Cultivated Acreage	Description of Culture	Date of First Culture.
32	NW¼NW¼	31N	45E	21.5	Meadow	
"	SW¼NW¼	"	"	40.0	"	
"	SE¼NW¼	"	"	40.0	"	
"	NE¼NW¼	"	"	40.0	"	
"	NW¼NE¼	"	"	33.18	"	
"	SW¼NE¼	"	"	12.81	"	
"	NW¼SE¼	"	"	18.57		
"	SW¼SE¼	"	"	26.92		
"	SE¼SW¼	"	"	37.93	"	
"	E½W½SW¼	"	"	13.04	"	
"	NW¼SW¼	"	"	39.6	"	
"	NE¼SW¼	"	"	40.0	"	
	Total in Sec. 32			363.25		
5	NE¼NE¼	30N	45E	21.44	Alfalfa	
5	SE¼NE¼	"	"	12.66	"	
	Total in Sec. 5			34.10		
4	NW¼NW¼	30N	45E	24.84	"	
4	SW¼NW¼	"	"	15.64	"	
4	SE¼NW¼	"	"	6.11	"	
4	SW¼NE¼	"	"	8.73	"	
	Total in Sec. 4			55.32		
	Grand Total			450.97		

Checked by H.M.P. May 3, 1913.

State of Nevada }
County of Lander } ss.

Parker Liddell, being first duly sworn, depses and says that the above map is a true and accurate plat of the lands irrigated by ditch and pipeline, as taken from the field notes of a survey made by me, completed on the 17th. day of April, A.D. 1913.

That the map and survey were made at the instance of R.T. JENKINS, agent for THE W.T. JENKINS COMPANY, owner of said lands, and that it truly represents the irrigated lands of said company.

H. G. Driscoll Parker Liddell.
Surveyor.

Subscribed and sworn to before me this 29th. day of April, A.D. 1913.

H. G. Driscoll
Notary Public in and for Lander Co., Nevada.

FILED
MAY 1 1913

MAP SHOWING PROPERTY OF THE
W. T. JENKINS COMPANY.
Scale 1 in. = 500 ft.

Water Diverted from —
BEN'S CREEK — LEWIS CANON
LANDER COUNTY, NEVADA.
Water Permit No. 1380.

Certificate No. 153 BK 3 issued 1-5-14.
for 2.376 c.f.s.
Place in files under
No. 1380