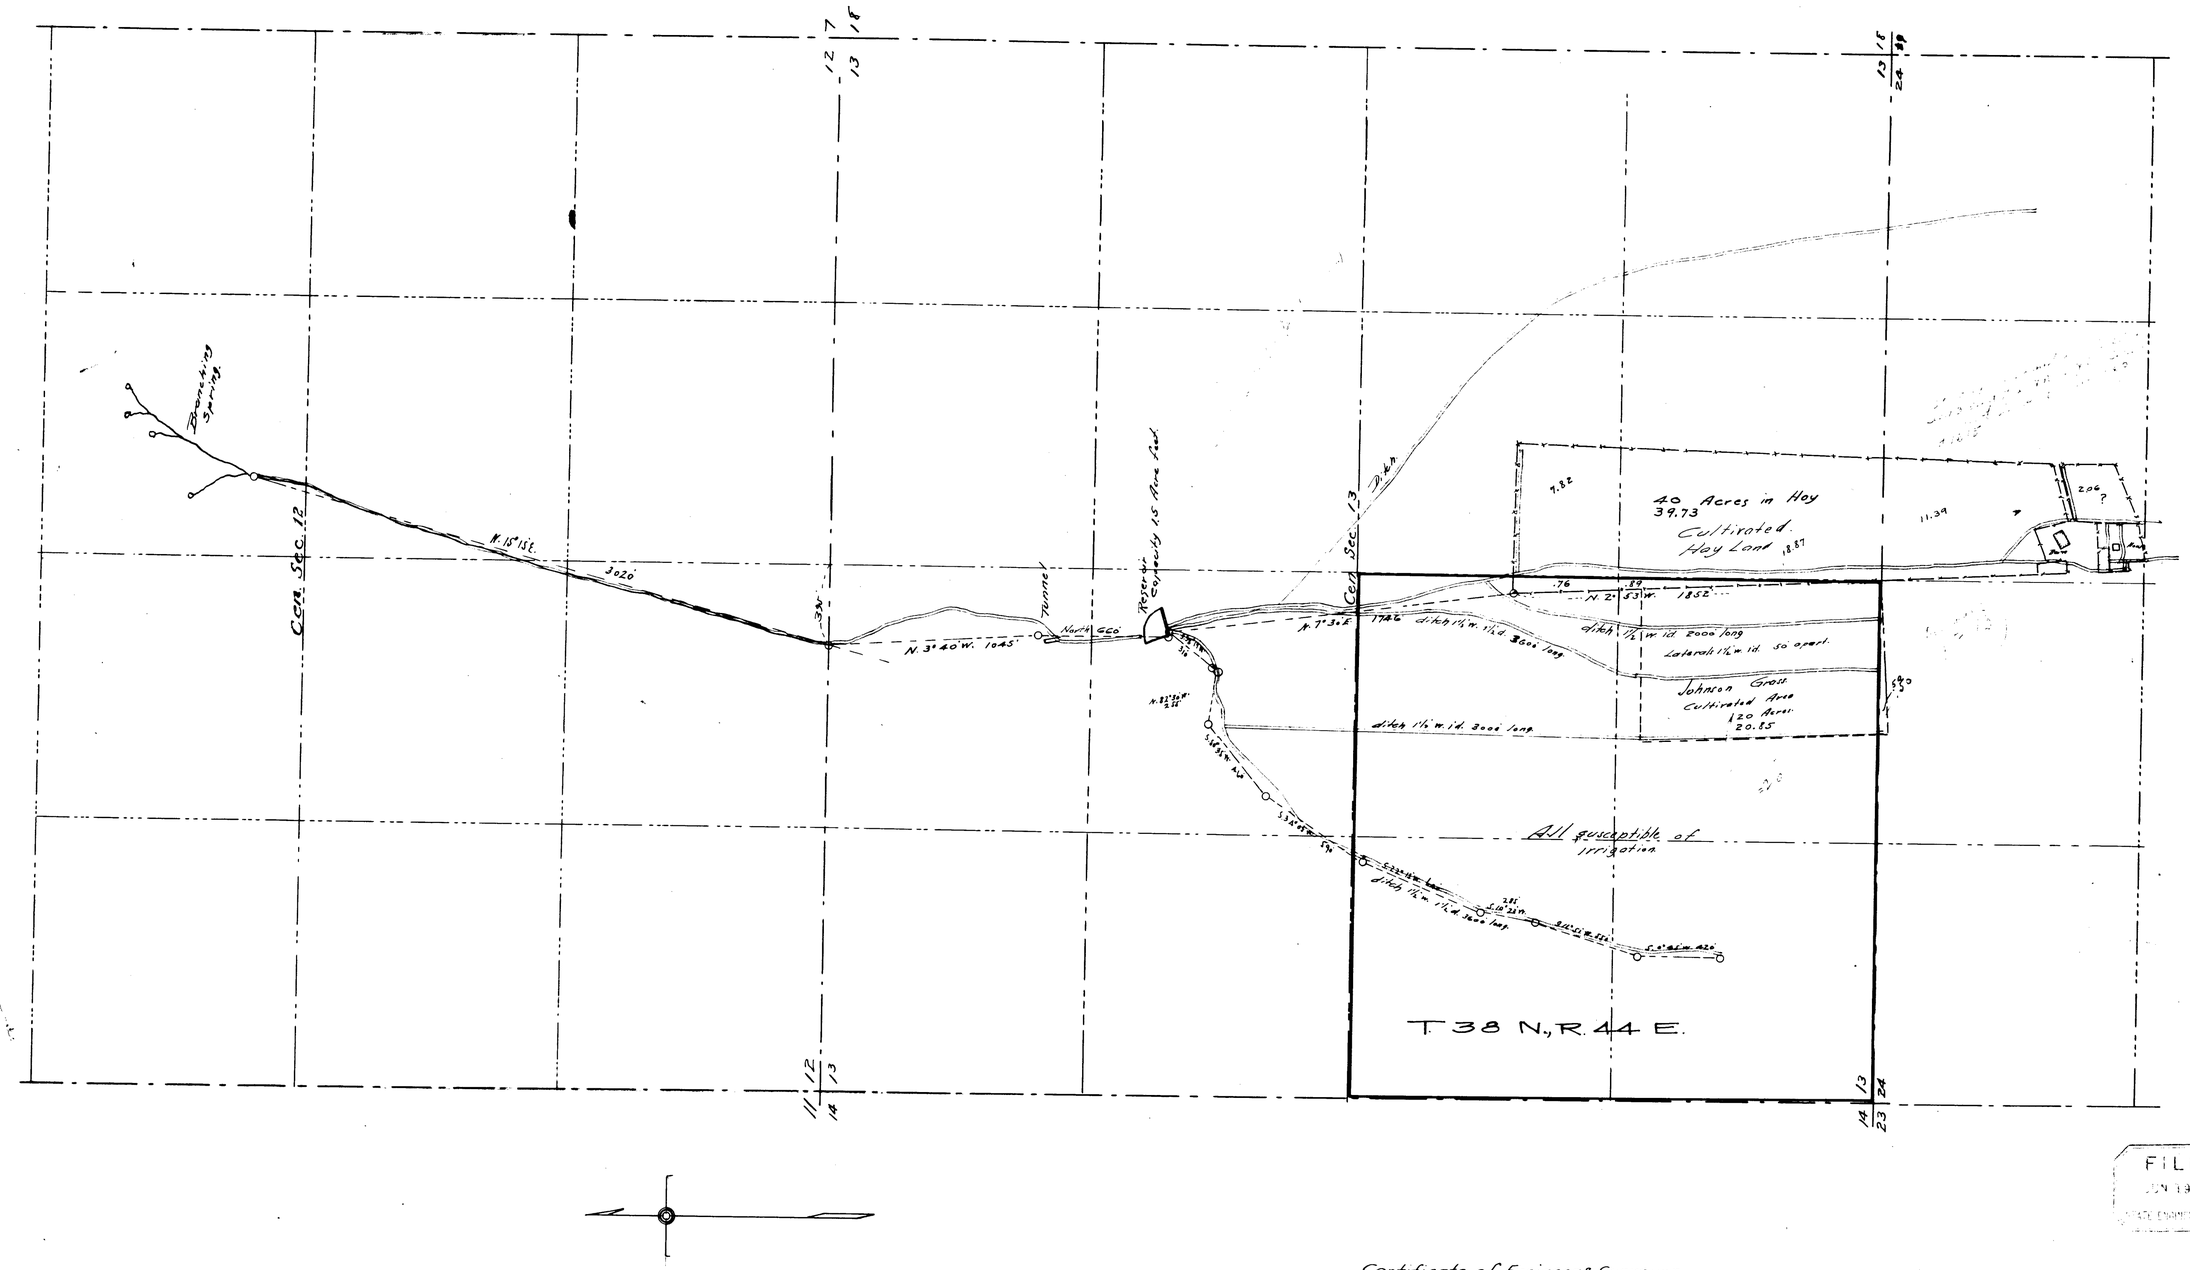

FILED
JUN 13 1912
STATE ENGINEER'S OFFICE

Certificate of Engineer & Surveyor.

State of Nevada }
County of Humboldt }

I, Horace H. Sheldon, of Winnemucca, County of Humboldt, State of Nevada, hereby certify that the above map is a true and accurate plat of the Branching Springs irrigation works as taken from the field notes of a survey made by me on May, 30th, 1912, and at the instance of Geo. J. Myers: that it represents the works described in Application No. 1395, together with the location of streams and ditches in the immediate vicinity.

H. H. Sheldon, C.E.
County Surveyor.

19 BK3 6-20-12
for 0.225 c.f.s.

PLAT
of
Geo. J. Myers
Irrigation Works
Branching Springs
Permit No. 1395
June 1912 Scale 1" = 400'
H. H. Sheldon, C.E.

1395