| Section | Subdivision | T N | R E | Cultivated Acreage | Kind of Culture | Date of First Culture |
|---|---|---|---|---|---|---|
| 6 | SE¼ of NW¼ | 33 | 58 | 9.42 | Cleared Ground | |
| 6 | NE¼ of SW¼ | " | " | 8.4 | " " | |
| " | " " " " | " | " | 12.4 | Alfalfa | |
| " | NW¼ of SW¼ | " | " | 22.3 | " | |
| " | " " " " | " | " | 6.9 | Cleared Ground | |
| " | S½ of SW¼ | " | " | 52.3 | Alfalfa | |

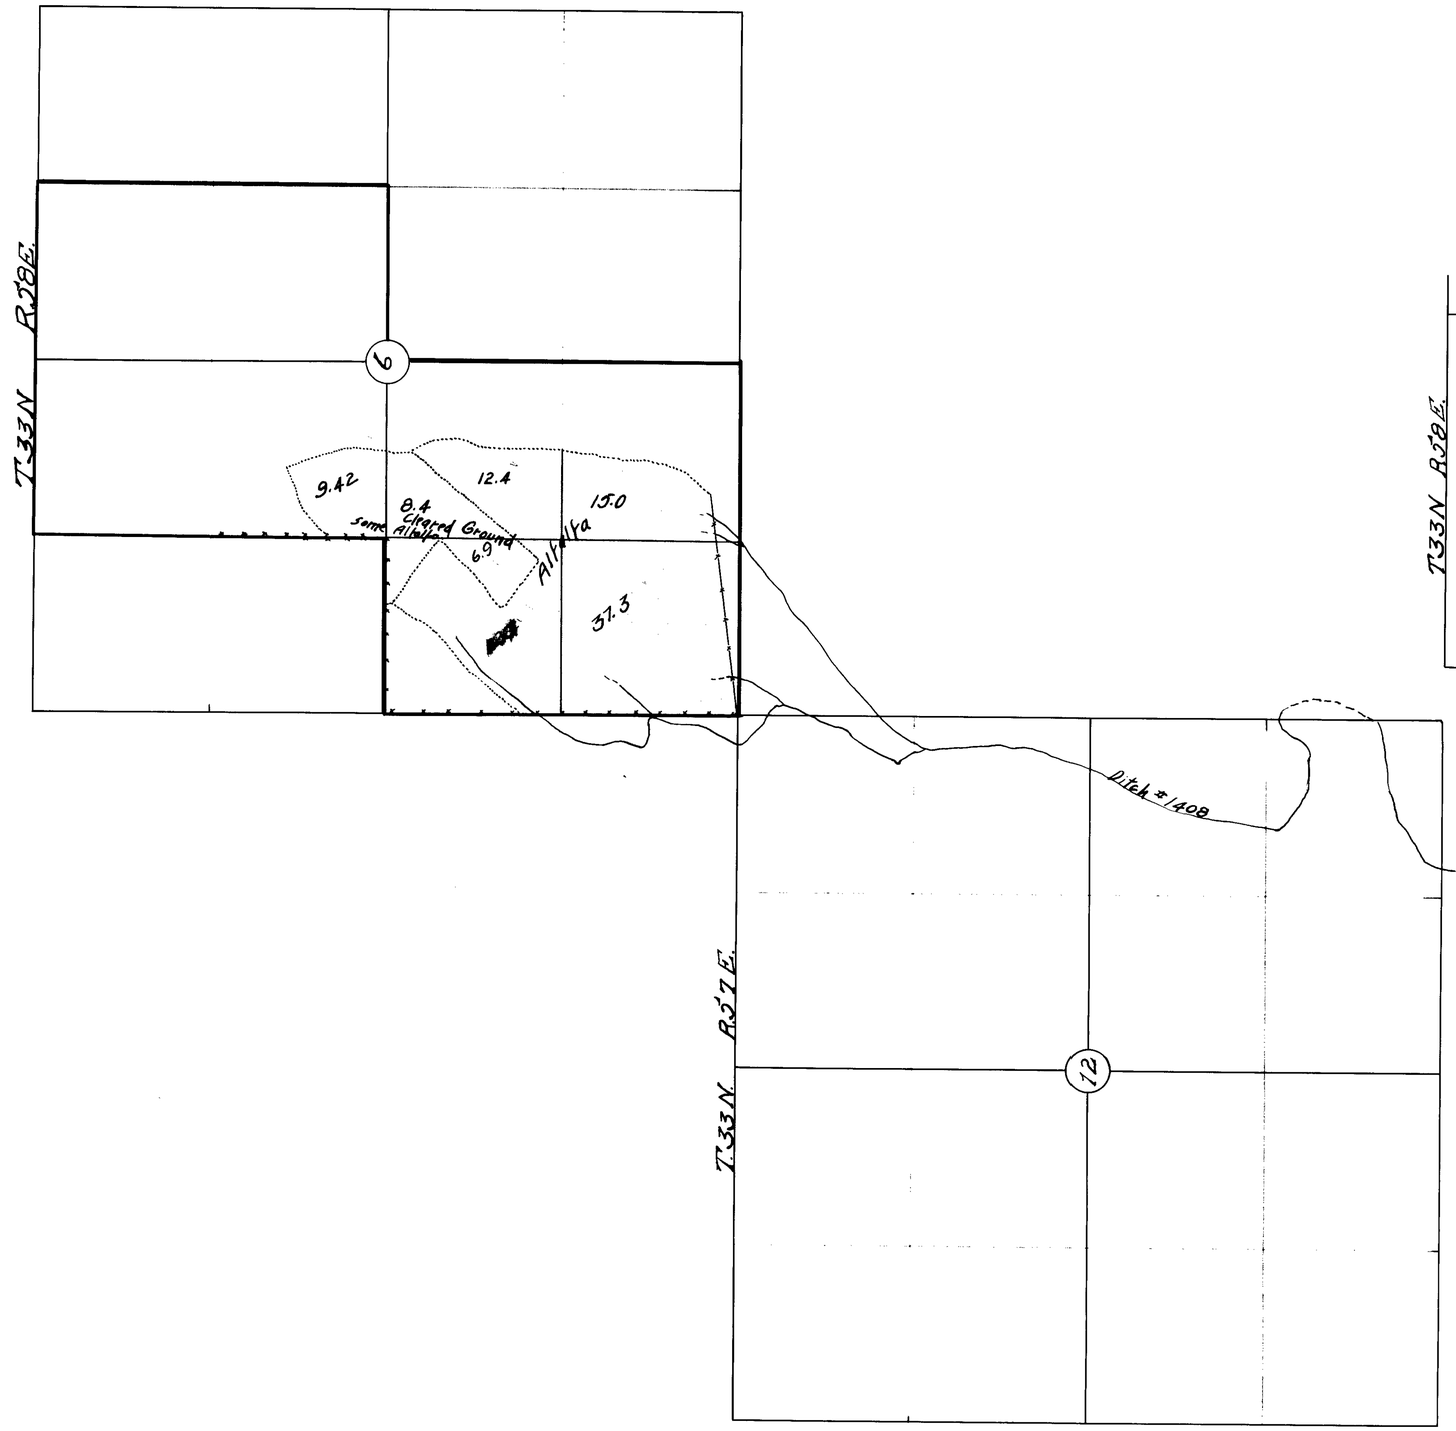


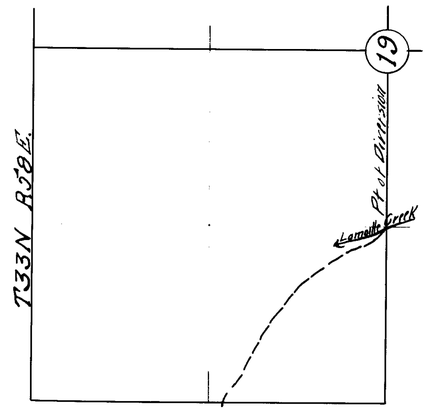


W.H. Sorrelmeyer
Nettie S. Lytton
June 22 23rd
Nettie S. Lytton
Nettie S. Lytton
W.H. Sorrelmeyer
State Water Right Surveyor.
21 Sep.
Deepha M. Jewell

FILED
Oct. 11, 1922.

CULTURAL MAP
OF LANDS OF
NETTIE S. LYTTON
WATER SOURCE: LAMOILLE CREEK
WATER SYSTEM: HUMBOLDT RIVER
LAMOILLE, ELKO CO., NEV.
Surveyed by W.H. Sorrelmeyer
Scale 1" = 600'

-1372-1— 4-30-28

Permit #1408

1408