| Section | Subdivision | Township | Range | Cultivated Acreage | Description of Culture | Date of First Culture |
|---|---|---|---|---|---|---|
| 25 | SW. ¼ | 17 N. | 36 E. | 95 | Alfalfa & Garden | 1884 |
| 26 | S.E. ¼ | 17 N. | 36 E. | 60 | " Grain | " |

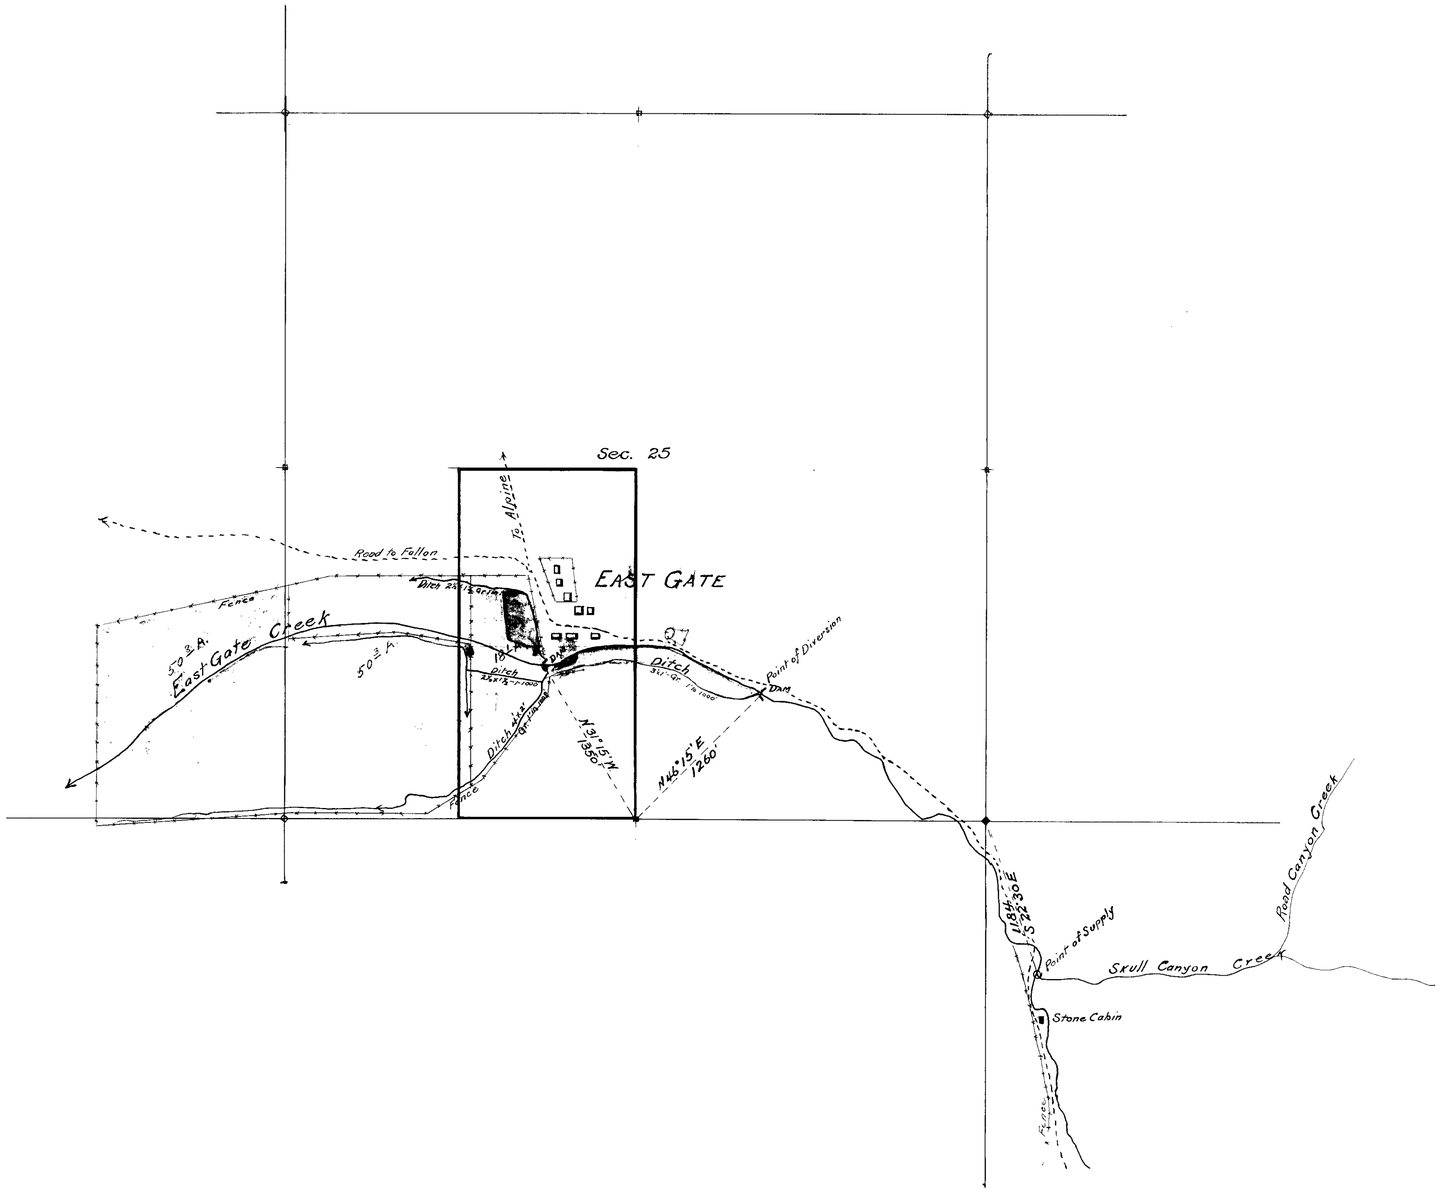


441 Bk. 3 5-5-19
for 1.142 c.f.s.

STATE OF NEVADA,
County of Churchill } ss.

W.A. Keddie, being first duly sworn, deposes and says that the accompanying map is a true and accurate plat of the land irrigated by George B. Williams, as taken from the field notes of a survey made by me (or under my supervision and direction), completed on the 20th day of March, 1914.

That the map and survey were made at the instance of George B. Williams, and that it truly represents the irrigated lands of said George B. Williams

W.A. Keddie
Surveyor

Subscribed and sworn to before me this 20th day of May, 1914

E. L. Noble
Notary Public in and for Churchill County, Nevada

By J. Kleppe
Dep. State Eng.

## OFFICE OF STATE ENGINEER
CARSON CITY, NEVADA

CULTURAL MAP OF LANDS OF
GEORGE B. WILLIAMS
No.

Water Source East Gate Creek
Tributary of
County of Churchill

Surveyed by W.A. Keddie, Jan. , 1914
Mapped by W.A. Keddie, Mar. 20th, 1914
Checked by , 191
Approved by , 191

SCALE: 1 inch = 600 feet

STATE PRINTING OFFICE JOE FARNSWORTH, SUPT.