# AMENDED PLAT
SHOWING
# WATER APPLICATIONS
IN
## COTTONWOOD RANCH GULCH
CLARK COUNTY, NEVADA
SCALE: 1" = 300' J.T. McWILLIAMS C.E.

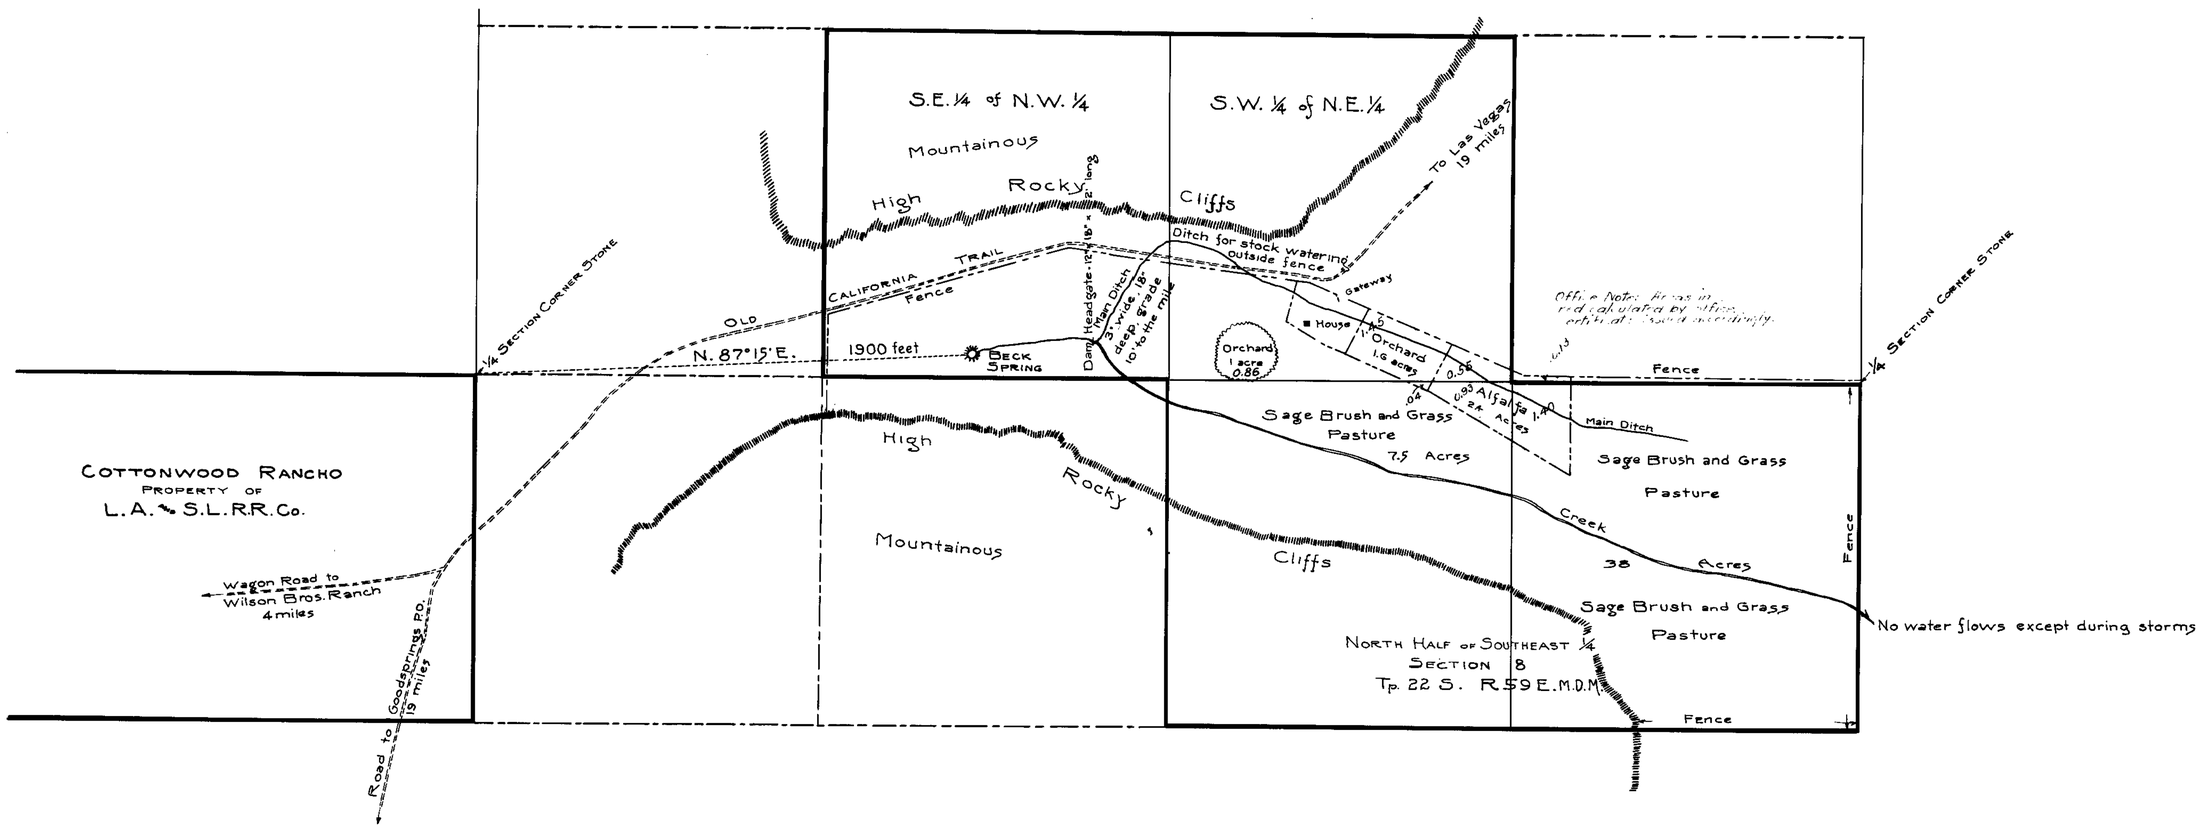


| SERIAL No. | SECTION | SUB-DIVISION | TOWNSHIP | RANGE | CULTIVATED ACREAGE | DESCRIPTION OF CULTURE | DATE OF FIRST CULTURE | APPLICANT | SOURCE | PURPOSE INCLUDING DOMESTIC |
|---|---|---|---|---|---|---|---|---|---|---|
| 1533 | 8 | S.W. ¼ N.E. ¼ | 22-S | 59-E | 3.3 | Orchard | | Vincent Matteucci | Beck Spring | Irrigation |
| " | 8 | N.W. ¼ S.E. ¼ | " | " | 8.5 | Pasture & Alfalfa | | " " | " " | " |
| " | " | N.E. ¼ S.E. ¼ | " | " | 39.0 | " " " | | " " | " " | " |
| 01608 | " | S.E. ¼ N.W. ¼ | " | " | | | | Jas. B. & Tweed A. Wilson | " " | Stock Watering |
| | | | | | | | | | | |

State of Nevada }
County of Clark } S.S.

J.T. McWILLIAMS, being first duly sworn, deposes and says that the above map is a true and accurate plat showing the location of Beck Spring, of the lands irrigated by Vincent Matteucci, and of the ditch constructed outside the fence for watering the cattle of Jas. B. & Tweed A. Wilson, as taken from the field notes of a survey made by me, completed April 6th 1919.

That the map and survey were made at the instance of Vincent Matteucci, owner of said lands, and that it truly represents the irrigated lands and stock watering ditch of said Vincent Matteucci.

J.T. McWilliams
State Water Right Surveyor for Nevada

FILED
Nov. 19, 1923.
STATE ENGINEER

864, Bk. 4 Nov. 26, 1923 for 0.0536

Subscribed and sworn to before me
this 20th day of October 1923 A.D.

Henry M. Sillis
Notary in and for Clark County, Nevada
My commission expires Feb. 23rd 1924

1533