SECTION	SUBDIVISION	T. N.	R.E.	ACREAGE	DESCRIPTION OF CULTURE	DATE OF FIRST CULTURE
UNSURVEYED		27	50	1.6	Potatoes	

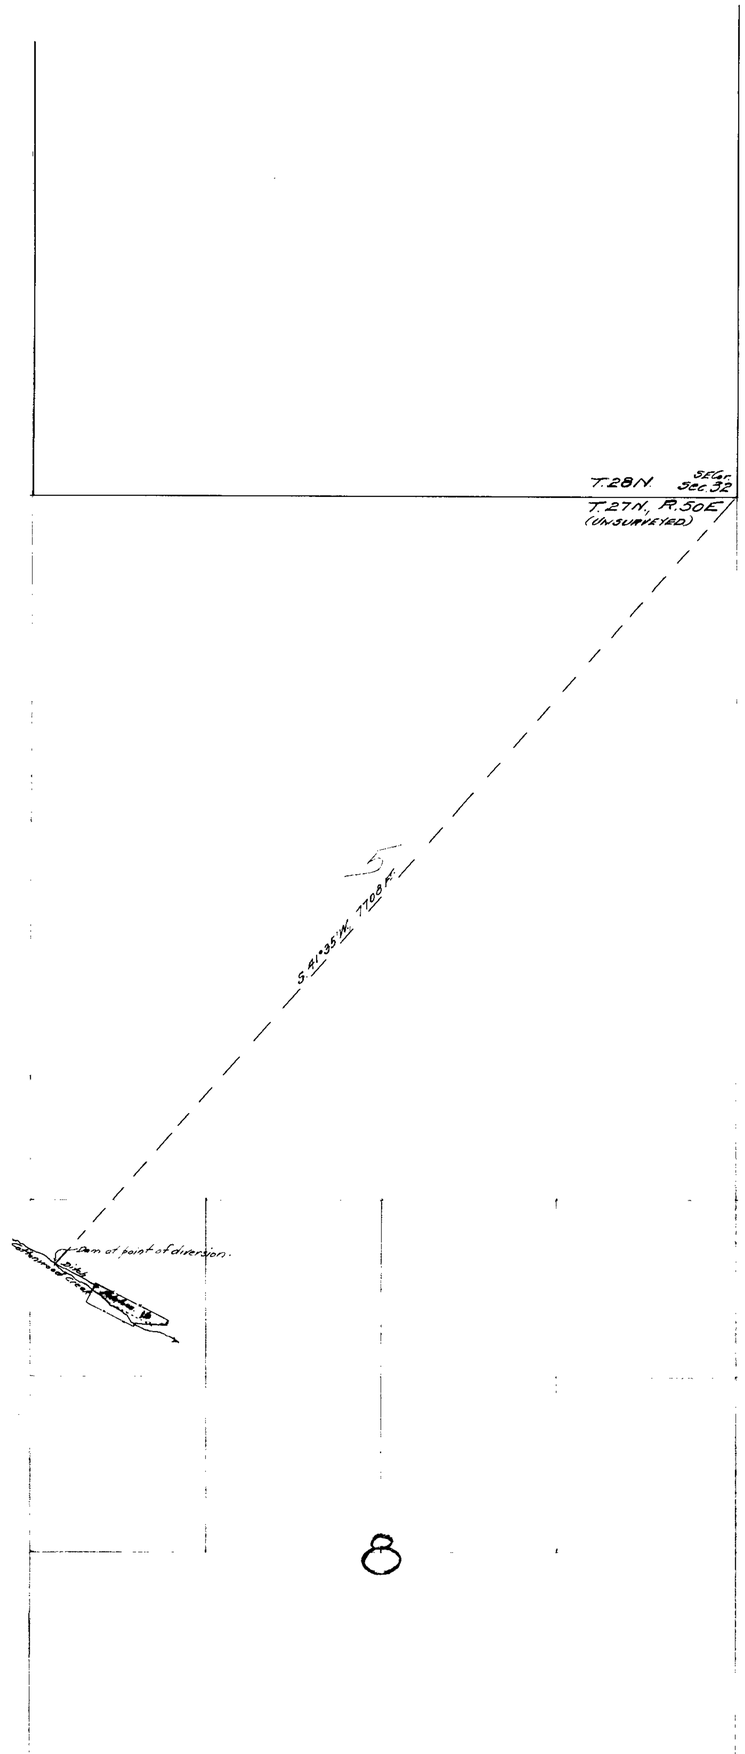

C.F. DeArmond

Kate W. Cockrill under Permit 1579

of August, 1925 22nd

Kate W. Cockrill, claimant ___

Kate W. Cockrill.

C.F. DeArmond.
State Water Right Surveyor.

24th Aug. 25

9/14/26

1170, Bk. 5 Jan. 27, 1926 for 0.016 c.f.s. irrig.

MAP
FOR
PERMIT NO. 1579
KATE W. COCKRILL
ALPHA, EUREKA COUNTY, NEVADA.
SCALE 1 INCH = 600 FEET.

1579