Recd-12-2-11

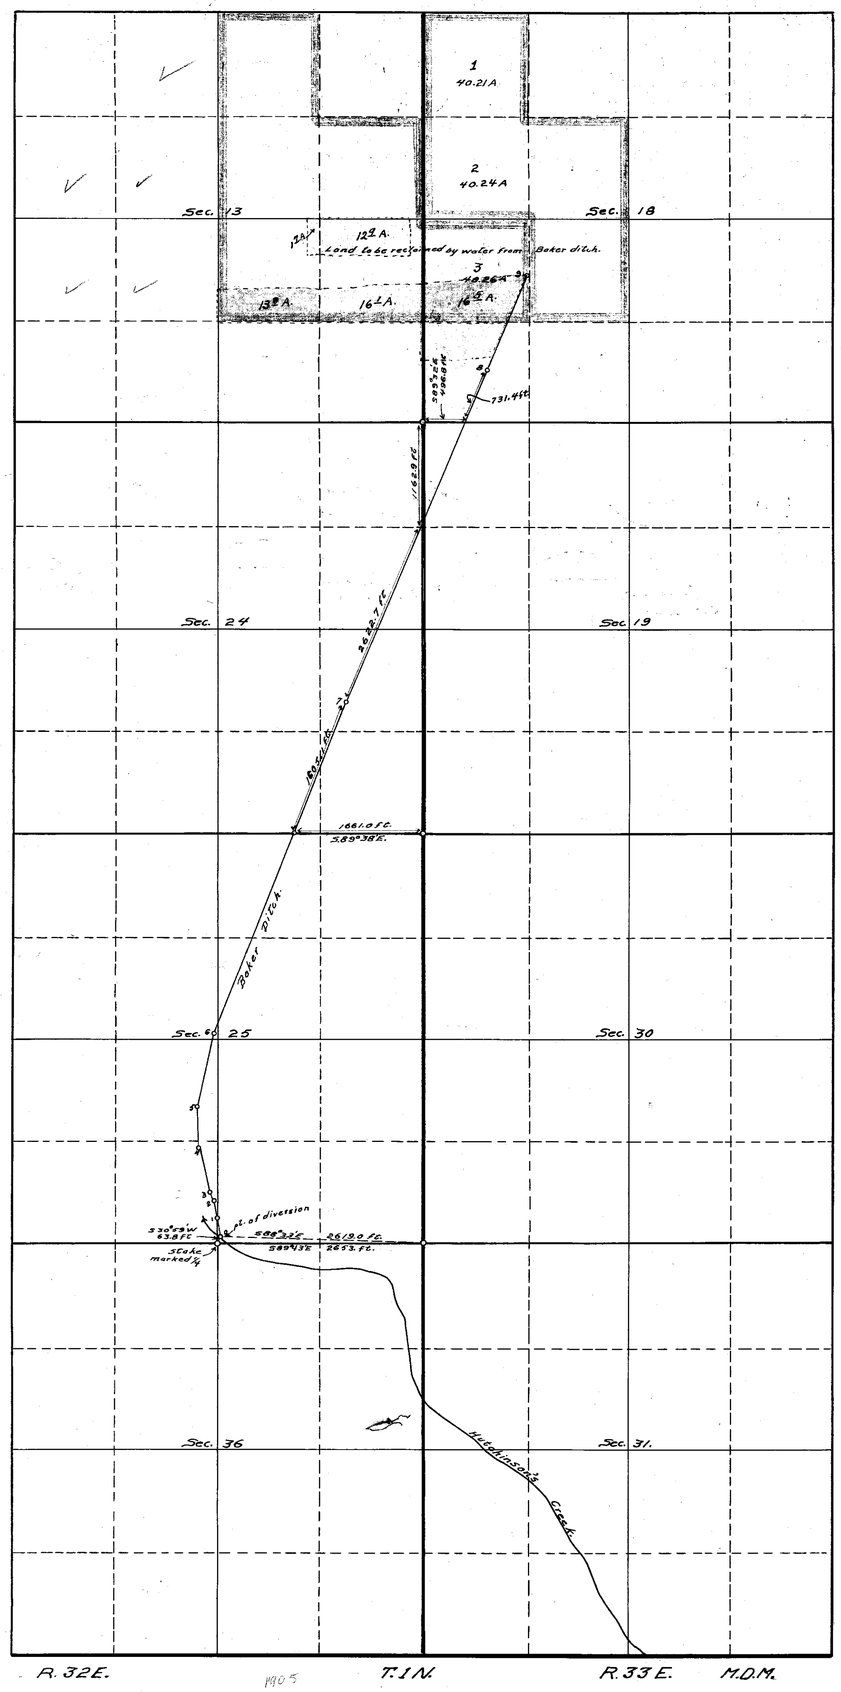

Course	Bearing	Distance	Latitude N	Latitude S	Departure E	Departure W
0-½ sec	S. 30°59'W	63.8		54.7		32.8
0-1	N 7°13'W	260.0	258.0			32.7
1-2	N 8°47'W	234.4	231.7			35.8
2-3	N 30°52'W	137.4	117.9			70.5
3-4	N. 13°20'W	571.0	550.6			151.0
4-5	N 0°45'W	525.0	525.0			6.9
5-6	N 13°06'E	985.7	960.0		220.5	
6-7	N 21°39'E	4612.0	4287.0		1702.0	
7-8	N 23°08'E	4620.0	4249.0		1815.0	
8-9	N 23° 08'E	1320.0	1223.8		518.6	

STATE OF NEVADA }
COUNTY OF MINERAL. } ss.

I, B.E. Sherwin, of the Town of Bishop, County of Inyo, State of California, hereby certify that the above map is a true and accurate plat of the B.F. Baker Ditch or irrigation works, as taken from the field notes of a survey made by me on November 20th and 21st 1911, and at the instance of B.F. Baker; that it represents the works described in Application No. 1603, together with the location of streams and ditches in the immediate vicinity

B E Sherwin
Surveyor.

— Note —

Application #1603 Gives Number of acres to be irrigated. 640 in the following legal subdivisions.
S½ N.W¼ - N½ S.W¼ Sec. 13 - S.E¼ S.E¼ Sec 11
S½ S.W¼ - S.W¼ S.E¼ Sec. 12 - N.E¼ N.W¼ Sec 13
All in T. 1 N. R. 32 E. M.D.B.&M.
This Map does not show the above lands as being Irrigated

Culture shown on this map was transferred in the office from a sketch filed by applicant in connection with his proof of beneficial use. See file for sketch. S.C.

FILED
DEC 1 1911
STATE ENGINEER'S OFFICE

SURVEY OF THE B.F. BAKER DITCH
SITUATED IN T.1N. R.32-33E M.D.M.

Surveyed Nov. 20-21, 1911.
by
B.E. Sherwin C.E.
Scale 1" = 1000 ft.

(S)

178 BK. 3 1-22-14
for .61 c.f.s.

1603